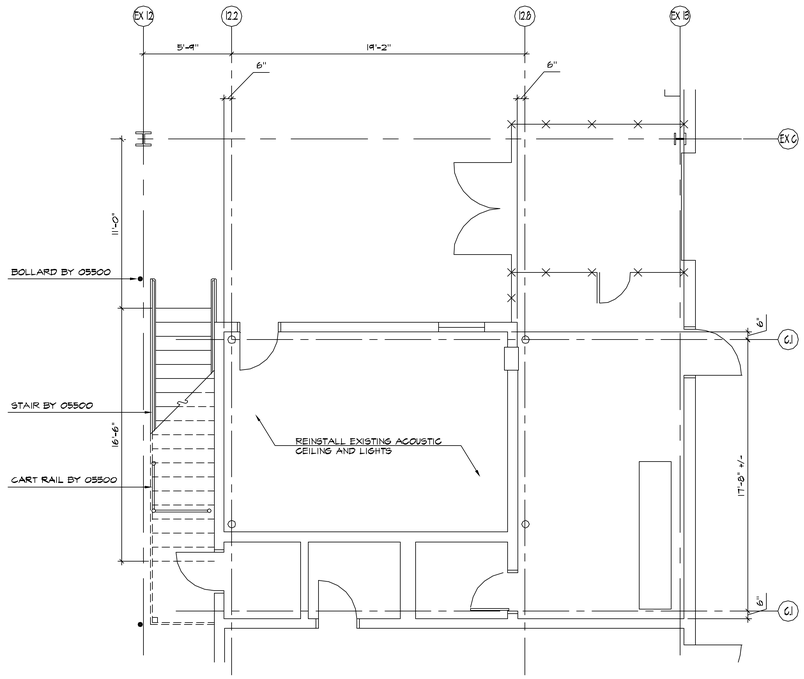

11	XXXX
A8.3	SCALE: XXXX

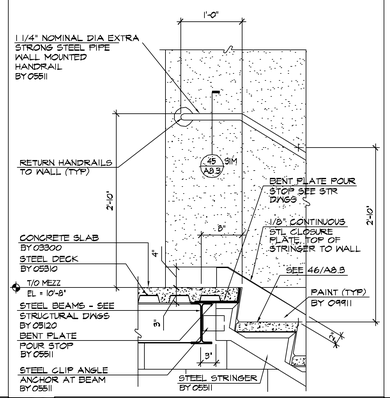

13	XXXX
A8.3	SCALE: XXXX

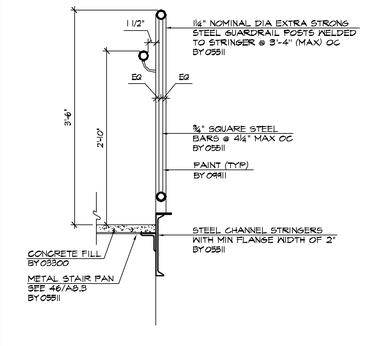

16	XXXX
A8.3	SCALE: XXXX

21	XXXX
A8.3	SCALE: XXXX

22	PLAN @ STAIR 1
A8.3	SCALE: 1/4" = 1'-0"

25	DETAIL - STAIR & HANDRAIL AT PARTIAL 2ND FLOOR
A8.3	SCALE: 1" = 1'-0"

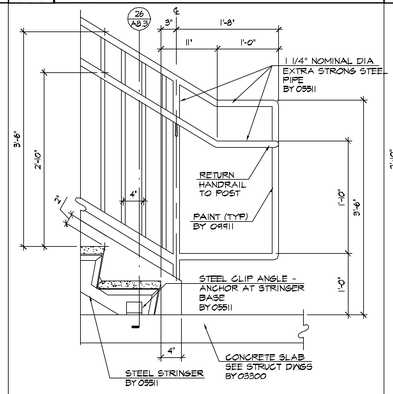

26	DETAIL - STAIR GUARDRAIL & HANDRAIL
A8.3	SCALE: 1" = 1'-0"

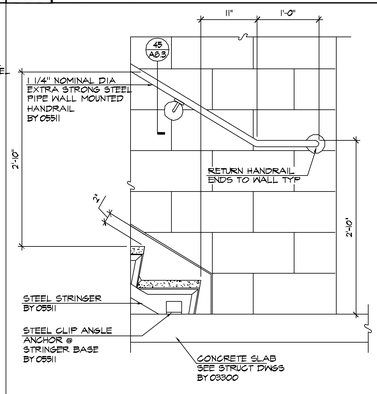

31	XXXX
A8.3	SCALE: XXXX

32	XXXX
A8.3	SCALE: XXXX

33	XXXX
A8.3	SCALE: XXXX

34	XXXX
A8.3	SCALE: XXXX

35	DETAIL - STAIR & HANDRAIL AT FLOOR LEVEL
A8.3	SCALE: 1" = 1'-0"

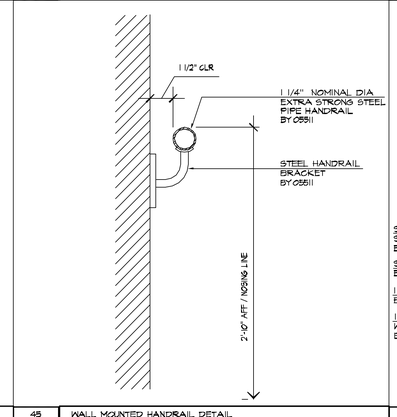

36	DETAIL - STAIR & HANDRAIL AT FLOOR LEVEL
A8.3	SCALE: 1" = 1'-0"

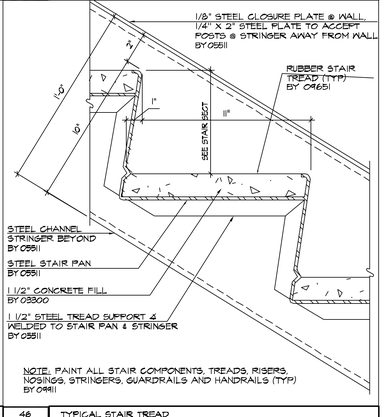

41	XXXX
A8.3	SCALE: XXXX

42	XXXX
A8.3	SCALE: XXXX

43	SECTION - STAIR #1
A7.1	SCALE: 1/4" = 1'-0"

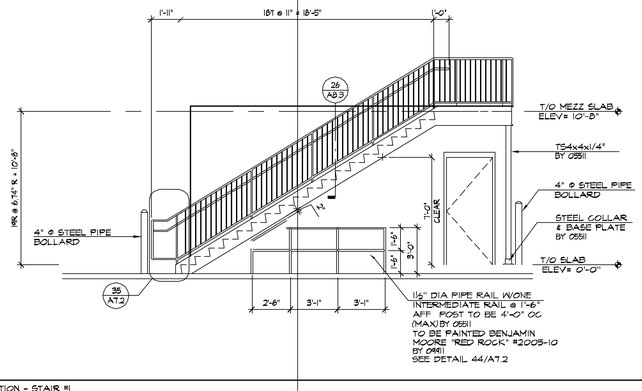

45	WALL MOUNTED HANDRAIL DETAIL
A8.3	SCALE: 3" = 1'-0"

46	TYPICAL STAIR TREAD
A8.3	SCALE: 3" = 1'-0"

dal pos

DAL POS ARCHITECTS, LL

101 N. CLINTON STREET, SUITE 3
SYRACUSE, NEW YORK 132
TELEPHONE (315) 422 - 02
FAX (315) 422 - 07

PERMIT/BID SET
4/12/04

RENOVATIONS TO :
BJ'S WHOLESALE CLUB
PORTLAND, MAINE

THE CONTRACTOR SHALL VER ALL DIMENSIONS AT THE SITE A PROMPTLY NOTIFY THE ARCHITE IN WRITING OF ANY DISCREPANC

REVISIONS

DRAWN BY:	CPK
CHECKED BY:	TPO
PROJ. NO:	04027
DATE	4/12/04
SCALE:	AS NOTED

TITLE:

DETAILS

A8.3