DOOR SCHEDULE

	DOORS									FRAMES					THRESHOLDS		
NO	TYPE	SIZE (w x h)	THK	INSUL	HDWR	FR	GLASS TYPE	GLASS SIZE	REMARKS	TYPE	FR	PROFILE	DETAILS HEAD	DETAILS JAMB	MATERIAL	DETAILS SILL	DETAILS FIN
E101	E	E	E	E	E	E	E	E	EXISTING	E	E	E	E	E	E	E	E
E102	E	E	E	E	E	E	E	E	EXISTING	E	E	E	E	E	E	E	E
E103	E	E	E	E	E	E	E	E	EXISTING	E	E	E	E	E	E	E	E
E104	E	E	E	E	E	E	E	E	EXISTING	E	E	E	E	E	E	E	E
E105	E	E	E	E	E	E	E	E	EXISTING	E	E	E	E	E	E	E	E
E106	E	E	E	E	E	E	E	E	EXISTING	E	E	E	E	E	E	E	E
E107	E	E	E	E	E	E	E	E	EXISTING	E	E	E	E	E	E	E	E
E108	E	E	E	E	E	E	E	E	EXISTING	E	E	E	E	E	E	E	E
E109	E	E	E	E	E	E	E	E	EXISTING	E	E	E	E	E	E	E	E
E110	E/R	E	E	E	E	E	E	E	E RELOCATED	E/R	E	E	E	E	E	E	E
111	C	3'-0" x 7'-0"	1 3/4"	NO	HW-3	NO	TEMP	24" X 36"		E	E	E	E	E	E	E	E
E112	E	E	E	E	E	E	E	E	EXISTING	E	E	E	E	E	E	E	E
E113	E	E	E	E	E	E	E	E	EXISTING	E	E	E	E	E	E	E	E
E114	E	E	E	E	E	E	E	E	EXISTING	E	E	E	E	E	E	E	E
E115	E	E	E	E	E	E	E	E	EXISTING	E	E	E	E	E	E	E	E
E116	E	E	E	E	E	E	E	E	EXISTING	E	E	E	E	E	E	E	E
E117	E/R	E	E	E	HW-2	E	E	E	E RELOCATED	E	E	E	E	E	E	E	E
E118	E/R	E	E	E	HW-1	E	E	E	E RELOCATED	E/R	E	E	E	E	E	E	E
E119	E/R	E	E	E	E	E	E	E	E RELOCATED	HM	NONE	F			NONE	NA	NA
E120	E	E	E	E	E	E	E	E	EXISTING	E	E	E	E	E	E	E	E
E121	E	E	E	E	E	E	E	E	EXISTING	E	E	E	E	E	E	E	E
E122	E	E	E	E	E	E	E	E	EXISTING	E	E	E	E	E	E	E	E
E123	E	E	E	E	E	E	E	E	EXISTING	E	E	E	E	E	E	E	E
124	D	6'-0" x 8'-0"	MFGR	NO	MFGR	NO	NONE	NONE		HM	NONE	D			NONE	NA	NA
125	F	3'-0" x 7'-0" PR	1"	NO	MFGR	NO	ACRYLIC	AS NOTED		HM	NONE	D			NONE	NA	NA
126	B	2'-6" x 7'-0" PR	1 3/4"	NO	HW-4	NO	TEMP	18" X 30"		HM	NONE	B			NONE	NA	NA
127	F	3'-6" x 7'-0"	1"	NO	MFGR	NO	ACRYLIC	AS NOTED		HM	NONE	C			NONE	NA	NA
128	F	3'-6" x 7'-0"	1"	NO	MFGR	NO	ACRYLIC	AS NOTED		HM	NONE	C			NONE	NA	NA
129	F	3'-6" x 7'-0"	1"	NO	MFGR	NO	ACRYLIC	AS NOTED		HM	NONE	C			NONE	NA	NA
130	F	3'-0" x 7'-0" PR	1"	NO	MFGR	NO	ACRYLIC	AS NOTED		HM	NONE	D			NONE	NA	NA
131	A	2'-0" x 7'-0"	1-3/4"	NO	HW-5	NO	NONE	NONE		HM	NONE	A			NONE	NA	NA
132	C	3'-0" x 7'-0" PR	1-3/4"	NO	HW-6	NO	TEMP	24" X 30"		HM	NONE	B			NONE	NA	NA

FINISH SCHEDULE

NO	NAME	WALLS N	WALLS E	WALLS S	WALLS W	FLOOR MATL	FLOOR BASE	CLG TYPE	CLG HT	REMARKS
A101	CORRIDOR	P/E	P/E	P/E	P/CMU	RF-1	VB	SAT 1	10'-0"	
A102	PREP AREA 1	P/E	P/CMU	P/E	P/CMU	RF-1	VB	SAT 1	10'-0"	
A103	PREP AREA 2	P/CMU/GWB/E	P/CMU	P/CMU/E	P/CMU	RF-1	VB	SAT 1	10'-0"	
A104	PREP AREA 3	P/CMU	P/CMU	P/CMU	P/eCMU/FRP	RF-1	VB	SAT 1	10'-0"	
A105	WASH AREA	P/CMU	P/eCMU/FRP	P/CMU	P/CMU	RF-1	VB	SAT 1	10'-0"	
A106	CORRIDOR	P/E	P/CMU	P/CMU	-	RF-1	VB	SAT 1	10'-0"	
A107	HOSE AREA	P/E	-	P/CMU	P/CMU	RF-1	VB	SAT 1	10'-0"	
A108	STORAGE	P/CMU	P/eCMU/FRP	P/CMU	P/CMU	RF-1	VB	SAT 1	8'-0"	
A109	STAGING AREA	P/CMU	P/eCMU/FRP	P/E	P/CMU/E	RF-1	VB	E*	E	*FRP AT SOFFIT
A110	CORRIDOR	P/CMU	P/CMU	P/E	-	RF-1	VB	SAT 1*	10'-0"	*FRP AT SOFFIT
A111	PREP AREA	P/CMU	P/CMU	P/CMU	P/CMU	RF-1	VB	SAT 1	8'-0"	

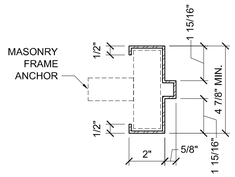

C1 | FRAME DETAIL AT JAMB
3" = 1'-0"

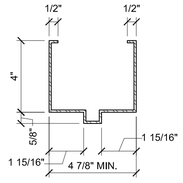

C3 | FRAME DETAIL AT HEAD
3" = 1'-0"

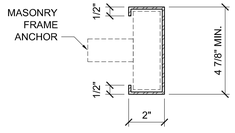

C5 | FRAME DETAIL AT HEAD
3" = 1'-0"

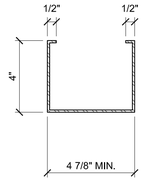

C7 | FRAME DETAIL AT HEAD
3" = 1'-0"

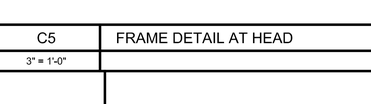

G6 | FINISH SCHEDULE
-

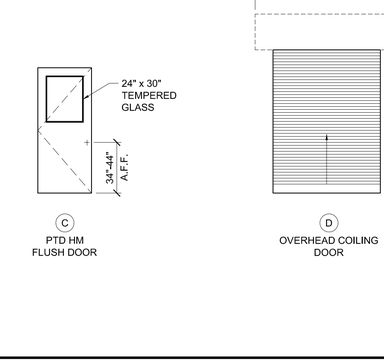

E5 | SOFFIT DETAIL
1 1/2" = 1'-0"

E7 | STUD/CMU PARTITION DETAIL
3" = 1'-0"

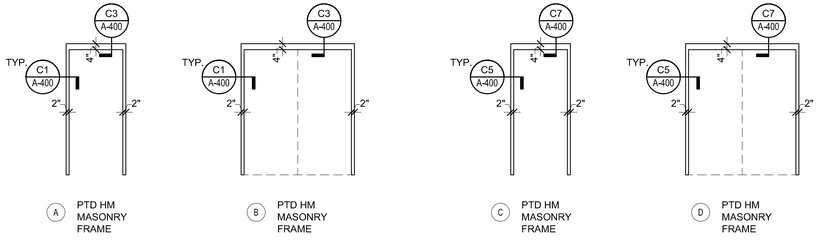

A1 | FRAME TYPES
1/4" = 1'-0"

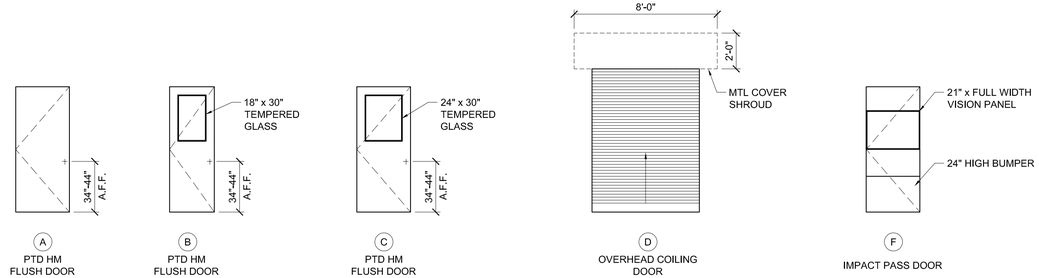

A6 | DOOR TYPES
1/4" = 1'-0"

Grant Hays Associates, Inc.
ARCHITECTURE & INTERIOR DESIGN

160 Veranda Street
Portland, Maine 04103
T: 207.221.2266
F: 207.221.2266
Web: www.allied-eng.com

Allied Engineering
Structural Mechanical Electrical Commissioning

LICENSED ARCHITECT ★ MICHAEL F. HAYS NO. 1724 ★ STATE OF MAINE

REVISIONS

DESCRIPTION	BY	DATE	NUMBER

Date: 03/20/2013
Drawn By: PED
Checked By: MFH
Project Mgr: IAM
Project No: 13001
Cad File: 13001A.dwg
Graphic Scale: 0 1"

ARCHITECTURAL ~
DOOR TYPES AND SCHEDULES

CITY OF PORTLAND
PORTLAND PUBLIC SCHOOLS - CENTRAL KITCHEN
92 WALDRON WAY, PORTLAND, MAINE

© COPYRIGHT 2013 ALLIED ENGINEERING, INC.

A-400

N:\Projects\2013\13001 - Portland Public Schools - Central Kitchen\00 Drawing Files\13001A.dwg Mar 19, 2013 - 2:16pm