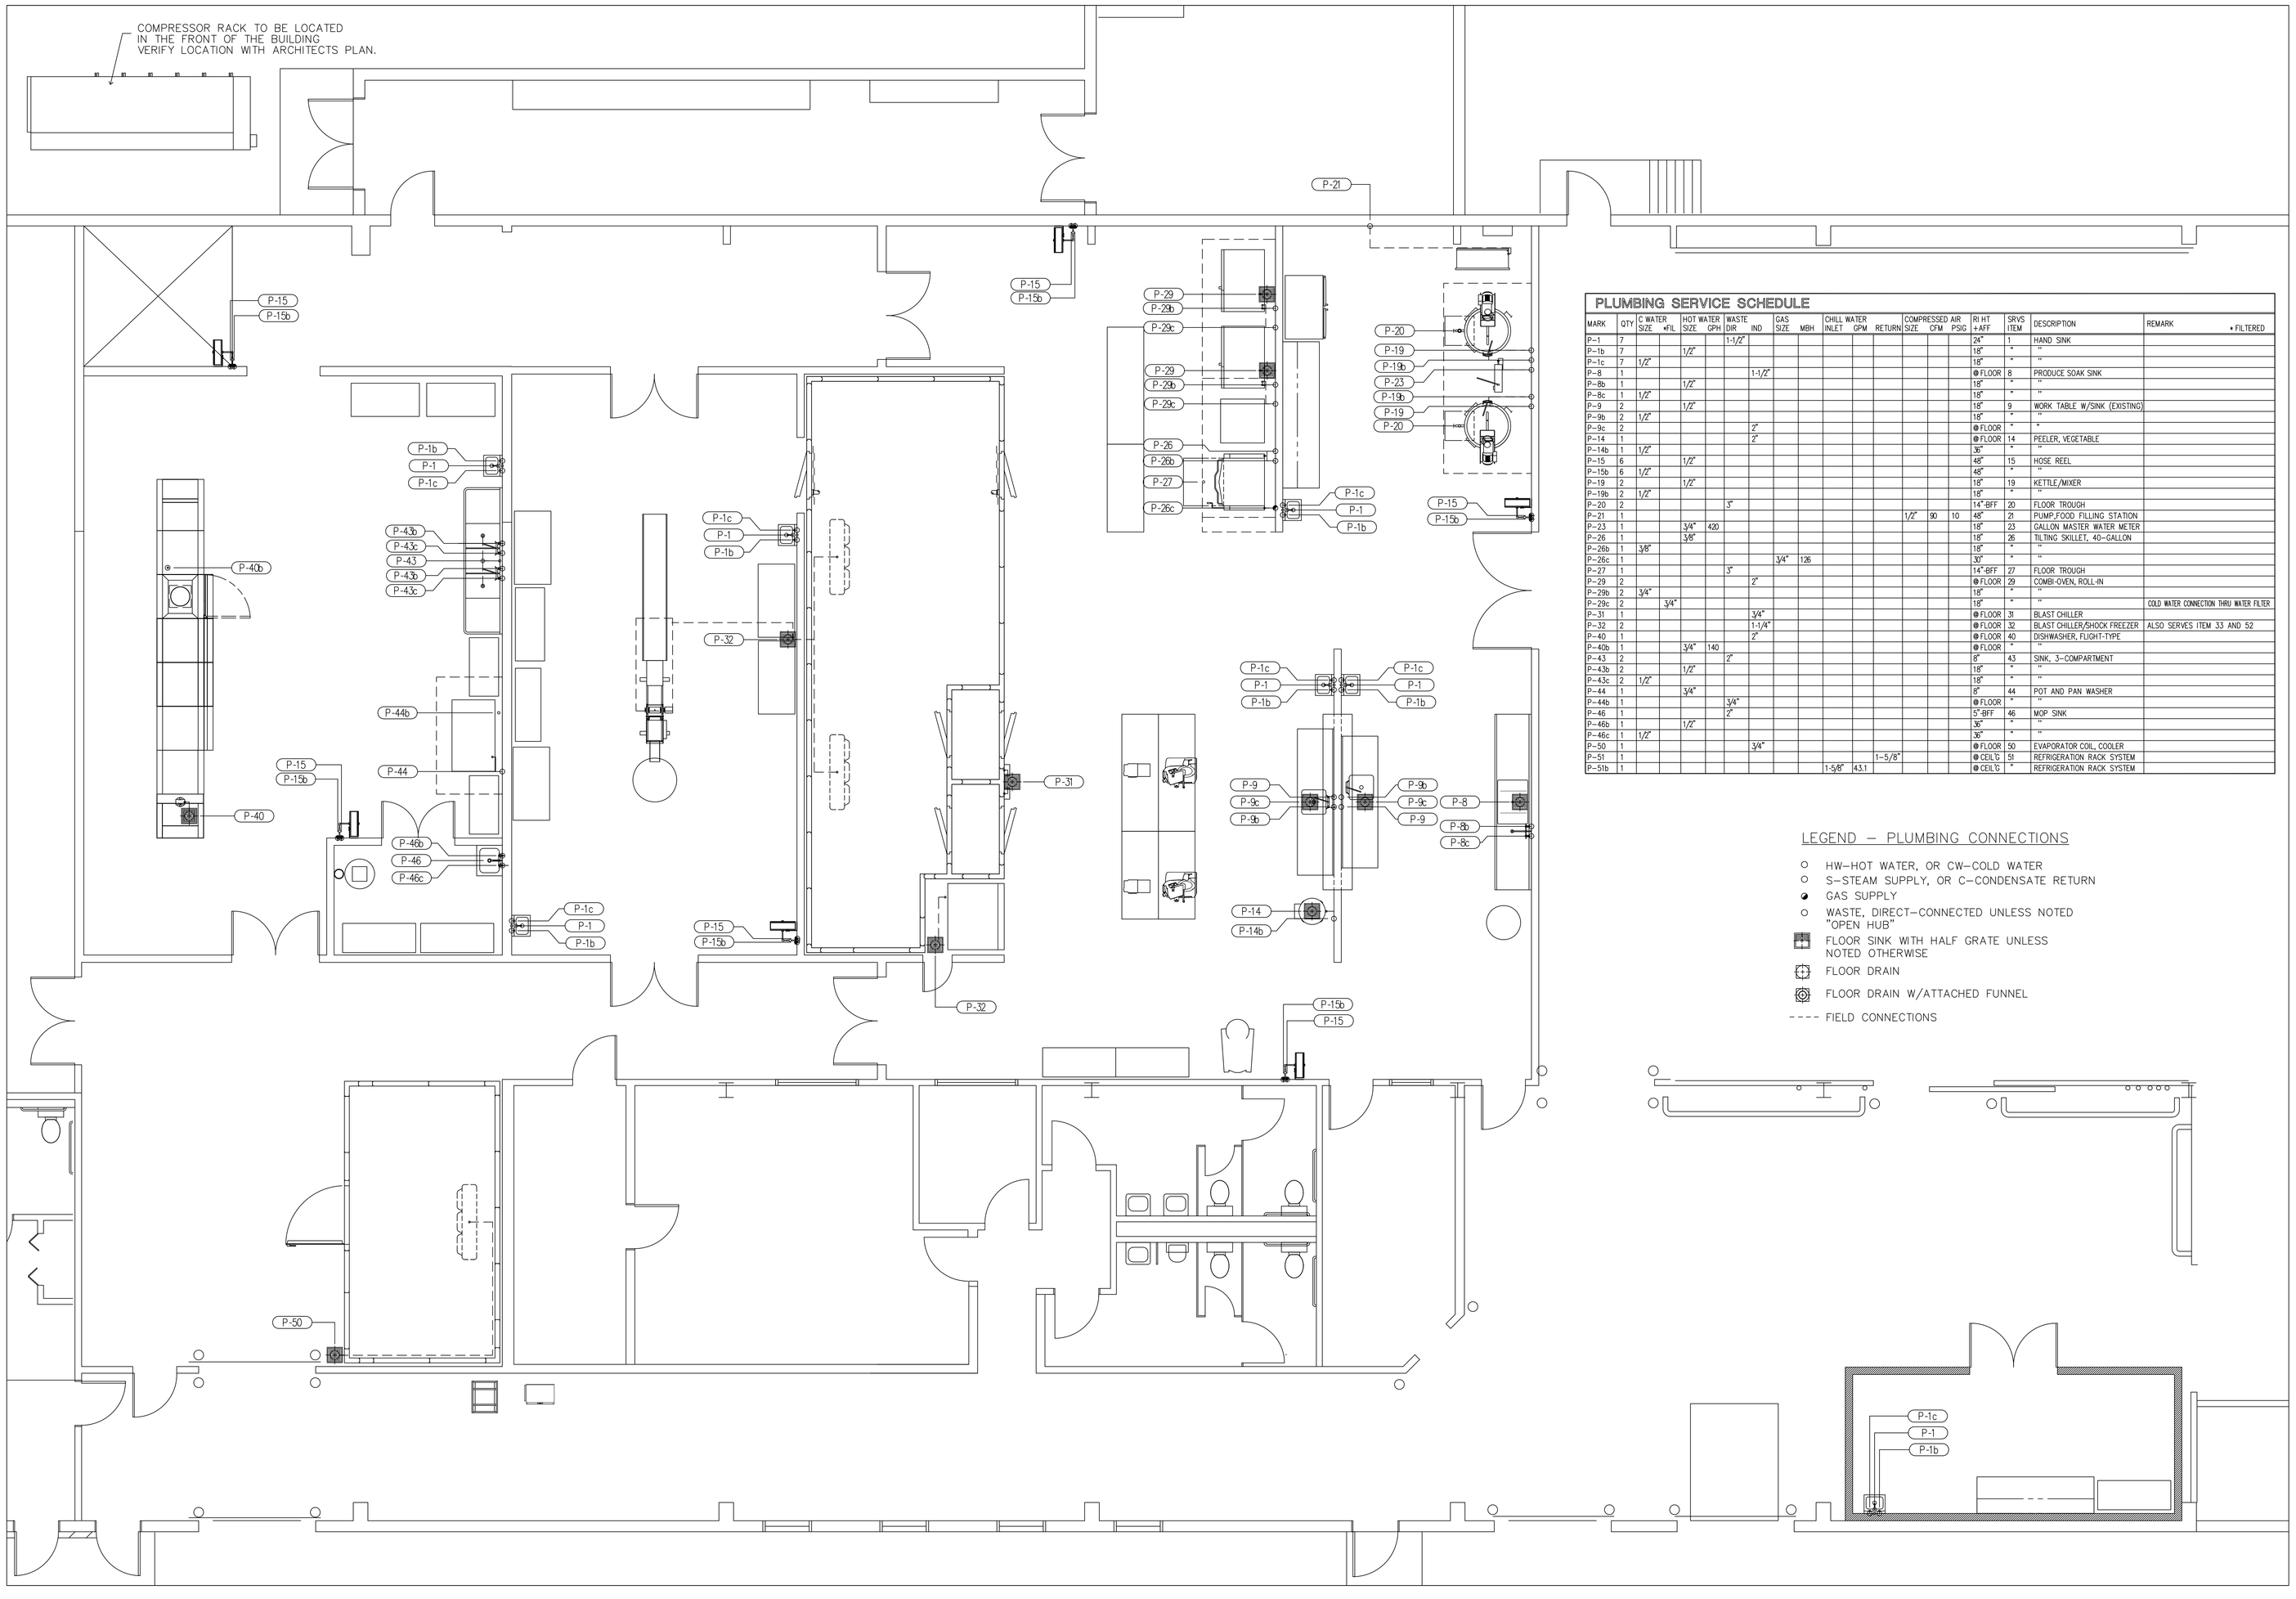

PLUMBING SERVICE SCHEDULE

MARK	QTY	C WATER SIZE	#TIL	HOT WATER SIZE	GPH	WASTE DIR	IND	GAS SIZE	MBH	CHILL WATER INLET	GPM	RETURN	COMPRESSED AIR SIZE	CFM	PSIG	RI HT #AFF	SRVS ITEM	DESCRIPTION	REMARK * FILTERED
P-1	7						1-1/2"									24"	1	HAND SINK	
P-1b	7			1/2"												18"	*	"	
P-1c	7	1/2"														18"	*	"	
P-8	1						1-1/2"									◐ FLOOR	8	PRODUCE SOAK SINK	
P-8b	1			1/2"												18"	*	"	
P-8c	1	1/2"														18"	*	"	
P-9	2			1/2"												18"	9	WORK TABLE W/SINK (EXISTING)	
P-9b	2	1/2"														18"	*	"	
P-9c	2						2"									◐ FLOOR	*	"	
P-14	1						2"									◐ FLOOR	14	PEELER, VEGETABLE	
P-14b	1	1/2"														36"	*	"	
P-15	6			1/2"												48"	15	HOSE REEL	
P-15b	6	1/2"														48"	*	"	
P-19	2			1/2"												18"	19	KETTLE/MIXER	
P-19b	2	1/2"														18"	*	"	
P-20	2					3"										14"-8FF	20	FLOOR TROUGH	
P-21	1												1/2"	90	10	48"	21	PUMP,FOOD FILLING STATION	
P-23	1			3/4"	420											18"	23	GALLON MASTER WATER METER	
P-26	1			3/8"												18"	26	TILTING SKILLET, 40-GALLON	
P-26b	1	3/8"														18"	*	"	
P-26c	1							3/4"	126							30"	*	"	
P-27	1					3"										14"-8FF	27	FLOOR TROUGH	
P-29	2						2"									◐ FLOOR	29	COMBI-OVEN, ROLL-IN	
P-29b	2	3/4"														18"	*	"	
P-29c	2		3/4"													18"	*	"	COLD WATER CONNECTON THRU WATER FILTER
P-31	1						3/4"									◐ FLOOR	31	BLAST CHILLER	
P-32	2						1-1/4"									◐ FLOOR	32	BLAST CHILLER/SHOCK FREEZER	ALSO SERVES ITEM 33 AND 52
P-40	1						2"									◐ FLOOR	40	DISHWASHER, FLIGHT-TYPE	
P-40b	1			3/4"	140											◐ FLOOR	*	"	
P-43	2					2"										8"	43	SINK, 3-COMPARTMENT	
P-43b	2			1/2"												18"	*	"	
P-43c	2	1/2"														18"	*	"	
P-44	1			3/4"												8"	44	POT AND PAN WASHER	
P-44b	1					3/4"										◐ FLOOR	*	"	
P-46	1					2"										5"-8FF	46	MOP SINK	
P-46b	1			1/2"												36"	*	"	
P-46c	1	1/2"														36"	*	"	
P-50	1						3/4"									◐ FLOOR	50	EVAPORATOR COIL, COOLER	
P-51	1											1-5/8"				◐ CEIL'G	51	REFRIGERATION RACK SYSTEM	
P-51b	1									1-5/8"	43.1					◐ CEIL'G	*	REFRIGERATION RACK SYSTEM	

LEGEND – PLUMBING CONNECTIONS

- HW–HOT WATER, OR CW–COLD WATER
- S–STEAM SUPPLY, OR C–CONDENSATE RETURN
- GAS SUPPLY
- WASTE, DIRECT–CONNECTED UNLESS NOTED "OPEN HUB"
- FLOOR SINK WITH HALF GRATE UNLESS NOTED OTHERWISE
- FLOOR DRAIN
- FLOOR DRAIN W/ATTACHED FUNNEL
- FIELD CONNECTIONS

TJM Consulting, Inc.
Foodservice Consultant
273 Main Street, Suite 5
Yarmouth, Maine 04096

NOTICE:
THIS DRAWING AND ALL INFORMATION HEREIN ARE THE PROPERTY OF TJM CONSULTING, INC. AND MAY NOT BE USED OR COPIED, EITHER IN WHOLE OR IN PART, WITHOUT THE EXPRESSED WRITTEN CONSENT OF THE DESIGNER

REV NO.	REVISIONS.	REV NO.	REVISIONS.

Portland Public Schools
Central Kitchen
92 Waldron Way
Portland, Maine

PROJECT. Portland Public Schools Central Kitchen	DATE. 2-1-2013
DRAWN BY. T. McArdle	CHECKED BY. T. McArdle
SCALE. 1/4".1'-0"	

SHEET TITLE.
Foodservice Equipment
Plumbing Connection Plan

SHEET NO.
FS-4