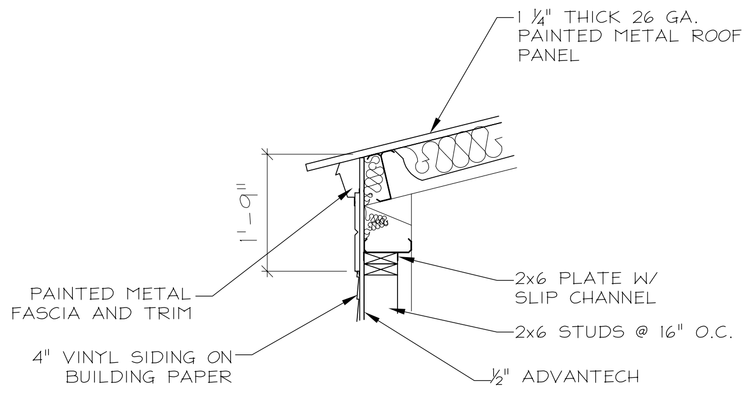

8/A4 FULL HEIGHT WALL SECTION

SCALE: N.T.S.

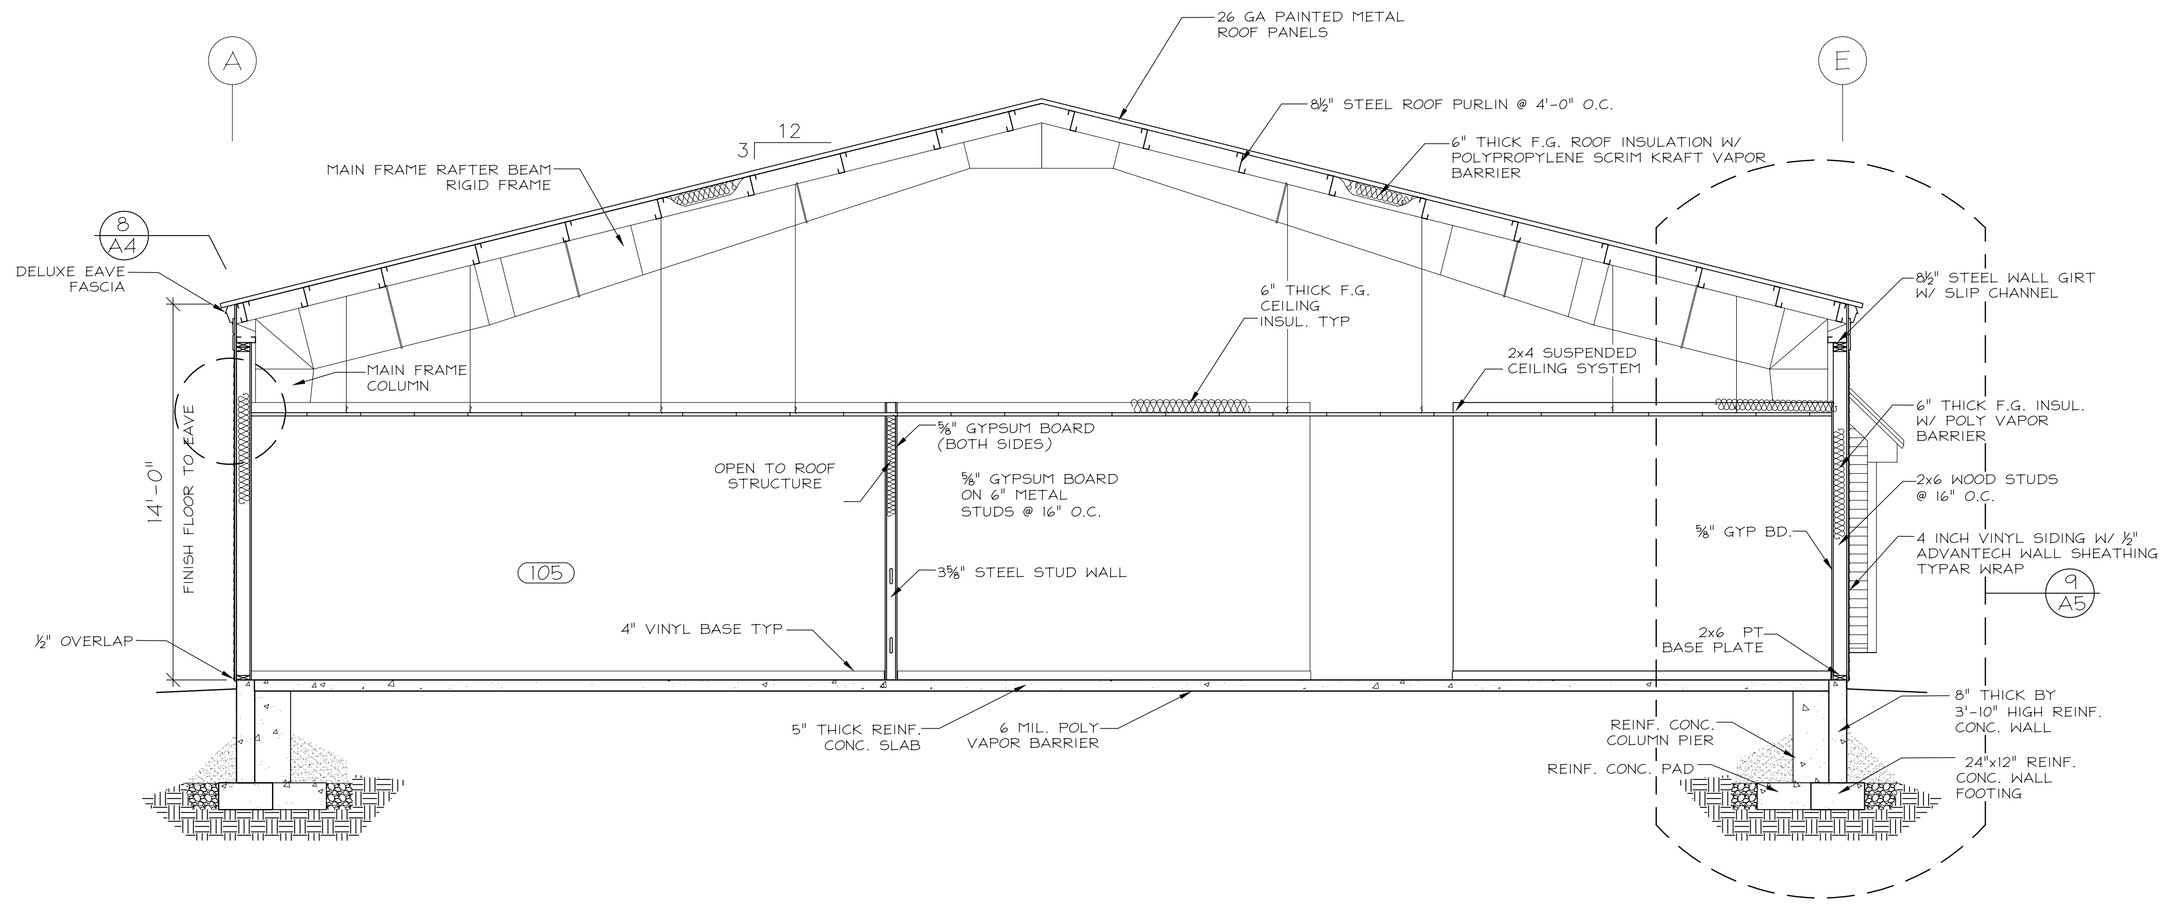

BUILDING SECTION A-A

SCALE: 1/4" = 1'-0"

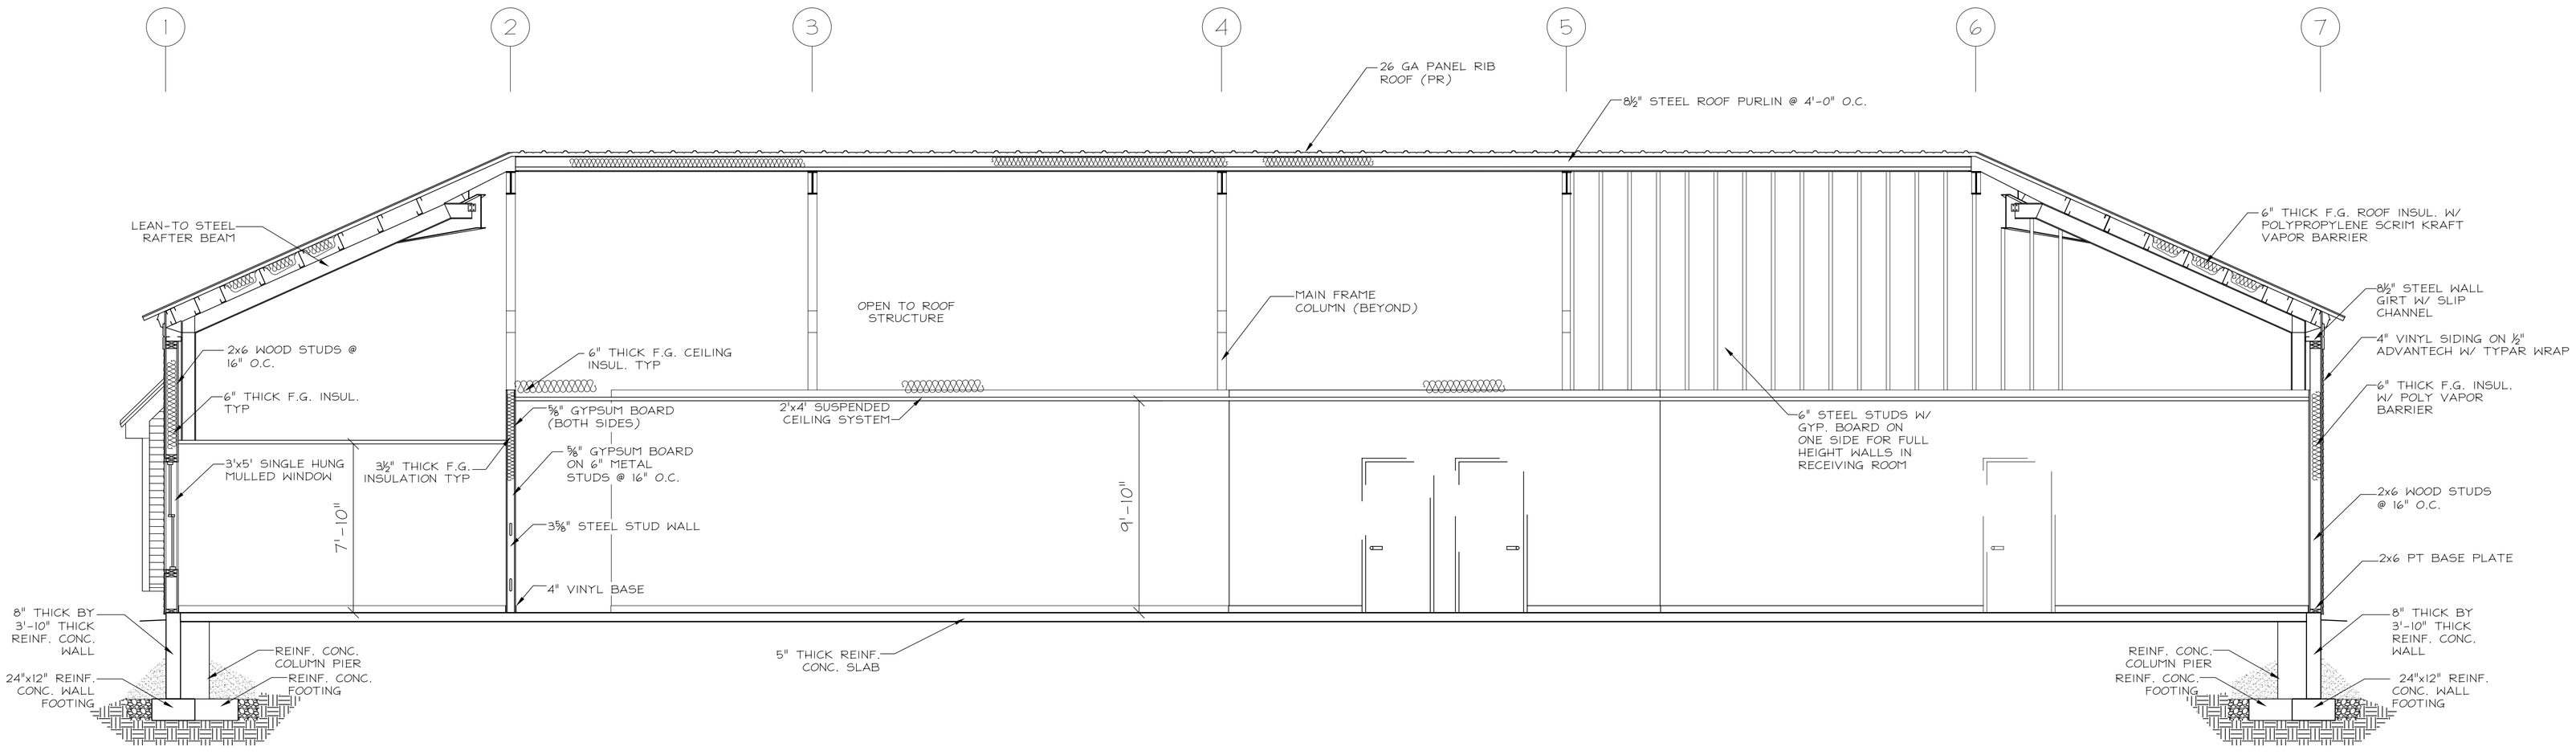

BUILDING SECTION B-B

SCALE: 1/4" = 1'-0"

REV.	DESCRIPTION	DATE	BY
1	REVISED FOR CONSTRUCTION	5/25/06	JDB
2	REVISED FOR PROTECTION ONE	9/13/06	JDB

John W. Einsiedler, R.A.
Architecture
148 Sea Road Kennebunk, Maine 04043
Phone 207•985•6760 Facsimile 207•985•6818
Architecture • Interior Design • Universal Design

PATCO
CONSTRUCTION INC
1293 MAIN STREET SANFORD, ME 04073
TEL: (207)324-5574 FAX: (207)324-1643
www.patco-construction.com

Copyright © 2006 Patco Construction Inc. All Rights Reserved.

PROPOSED BUILDING FOR:
PHOENIX WELDING
557 RIVERSIDE STREET
PORTLAND, ME

BUILDING SECTIONS

DATE: 1/25/06
SCALE: AS SHOWN
DRAWN BY: JLG/JDB
CHECKED BY:
JOB NUMBER: 2696
SHEET: A-4