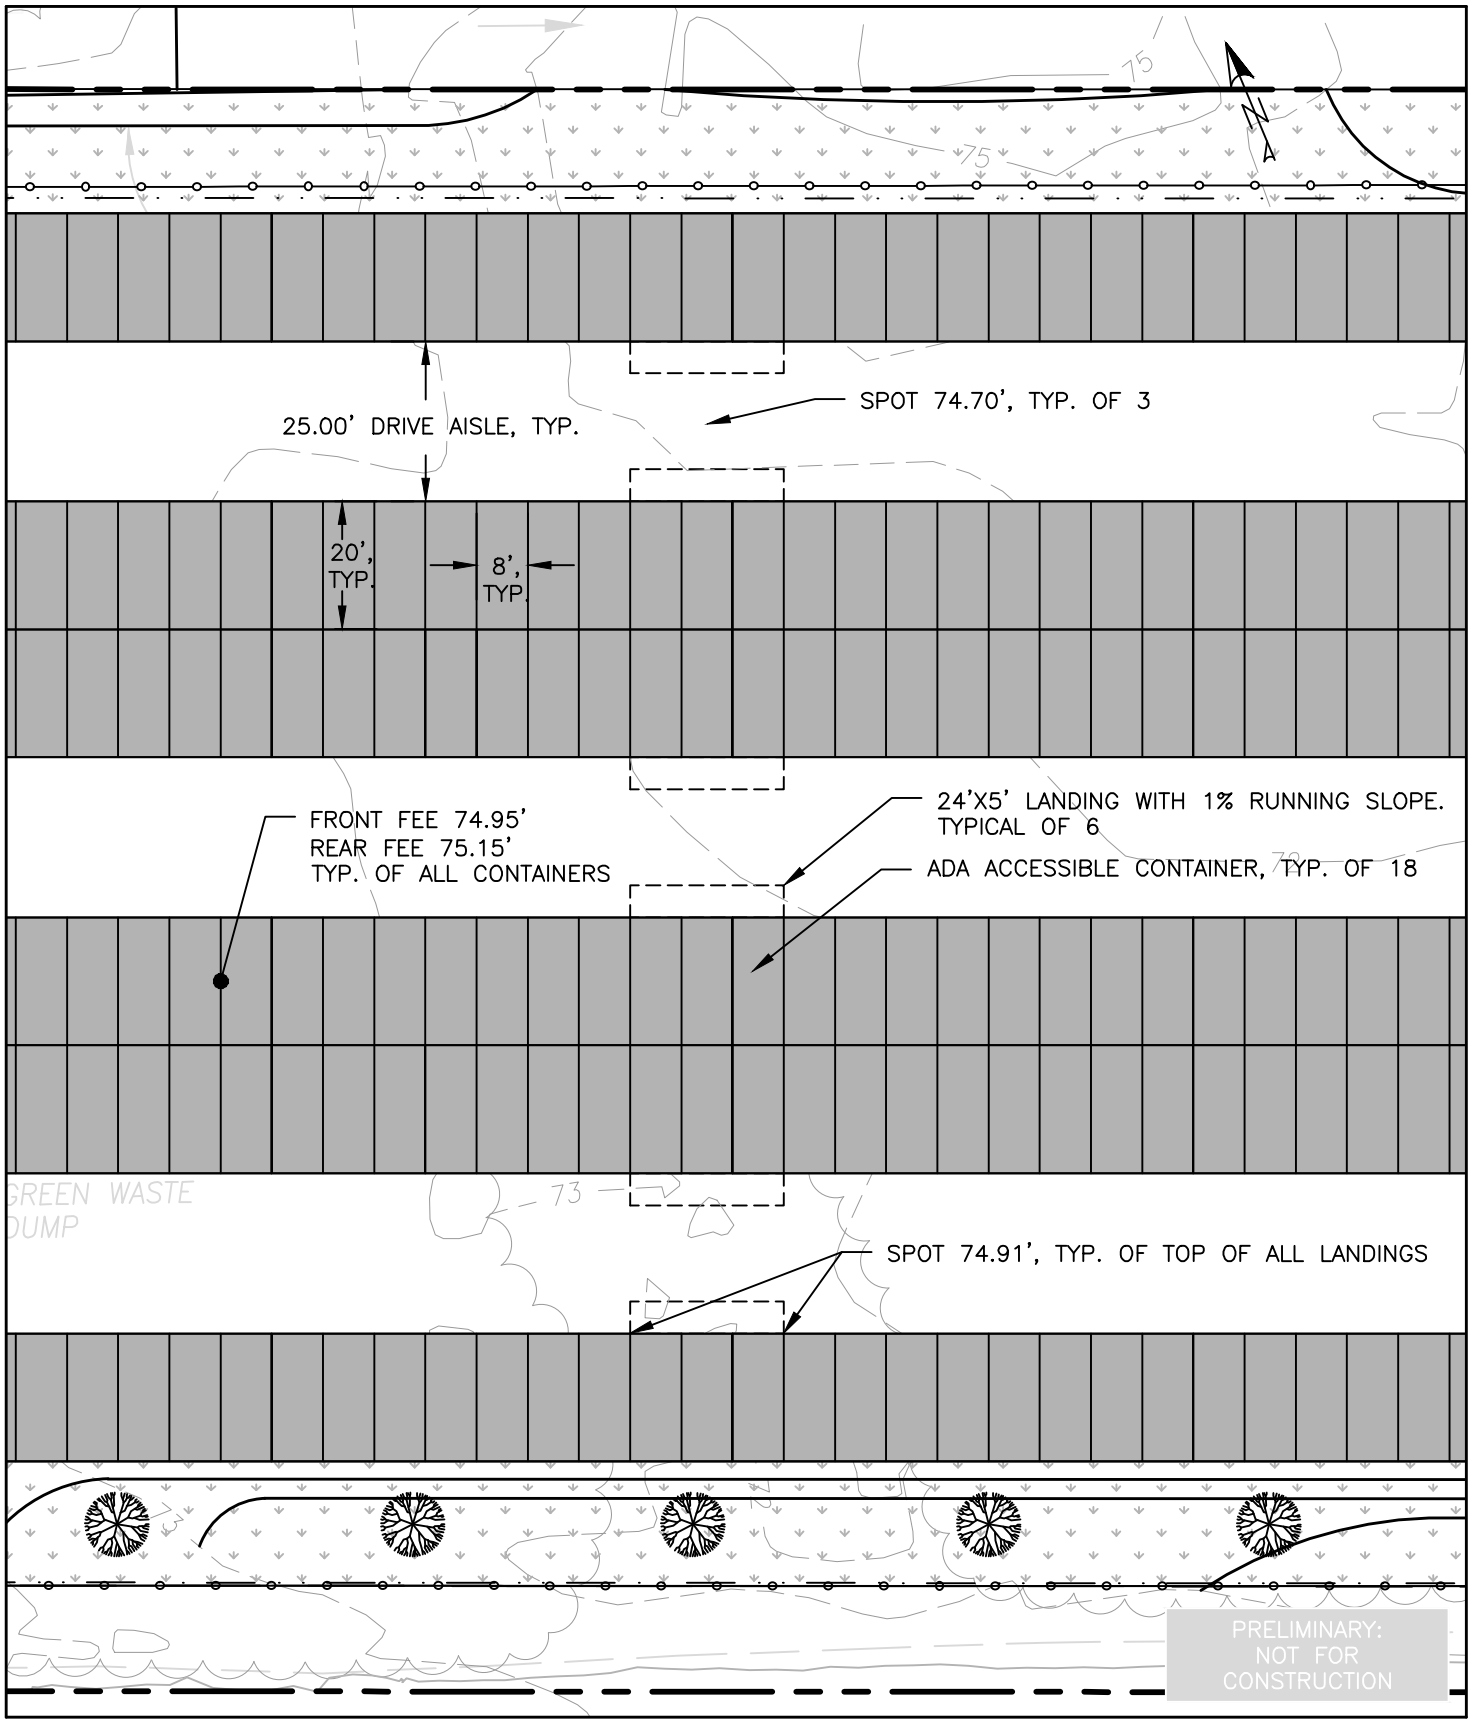

THIS PLAN SHALL NOT BE MODIFIED WITHOUT WRITTEN PERMISSION FROM ACORN ENGINEERING, INC. ANY ALTERATIONS, AUTHORIZED OR OTHERWISE, SHALL BE AT THE USER'S SOLE RISK AND WITHOUT LIABILITY TO ACORN ENGINEERING, INC.

DRAWING NO.
EXHIBIT

FILE:	1080_CIVIL
DATE:	11/8/17
JN:	1080
SCALE:	1"=30'
DESIGN BY:	SJL
DRAWN BY:	SJL
CHECKED BY:	WHS

ACORN ENGINEERING, INC
ACORN ENGINEERING, INC. P.O. BOX 3372
PORTLAND, MAINE 04104 (207) 775-2655

DRAWING NAME:
ACCESSIBLE ROUTE EXHIBIT

PROJECT NAME:
RIVERSIDE SELF-STORAGE CONTAINERS

CLIENT:
547 RIVERSIDE, LLC

ISSUED FOR	BY	DATE
REVIEW	WHS	11/8/17

REV. DATE