1/8" = 1' SCALE Life Safety Plan
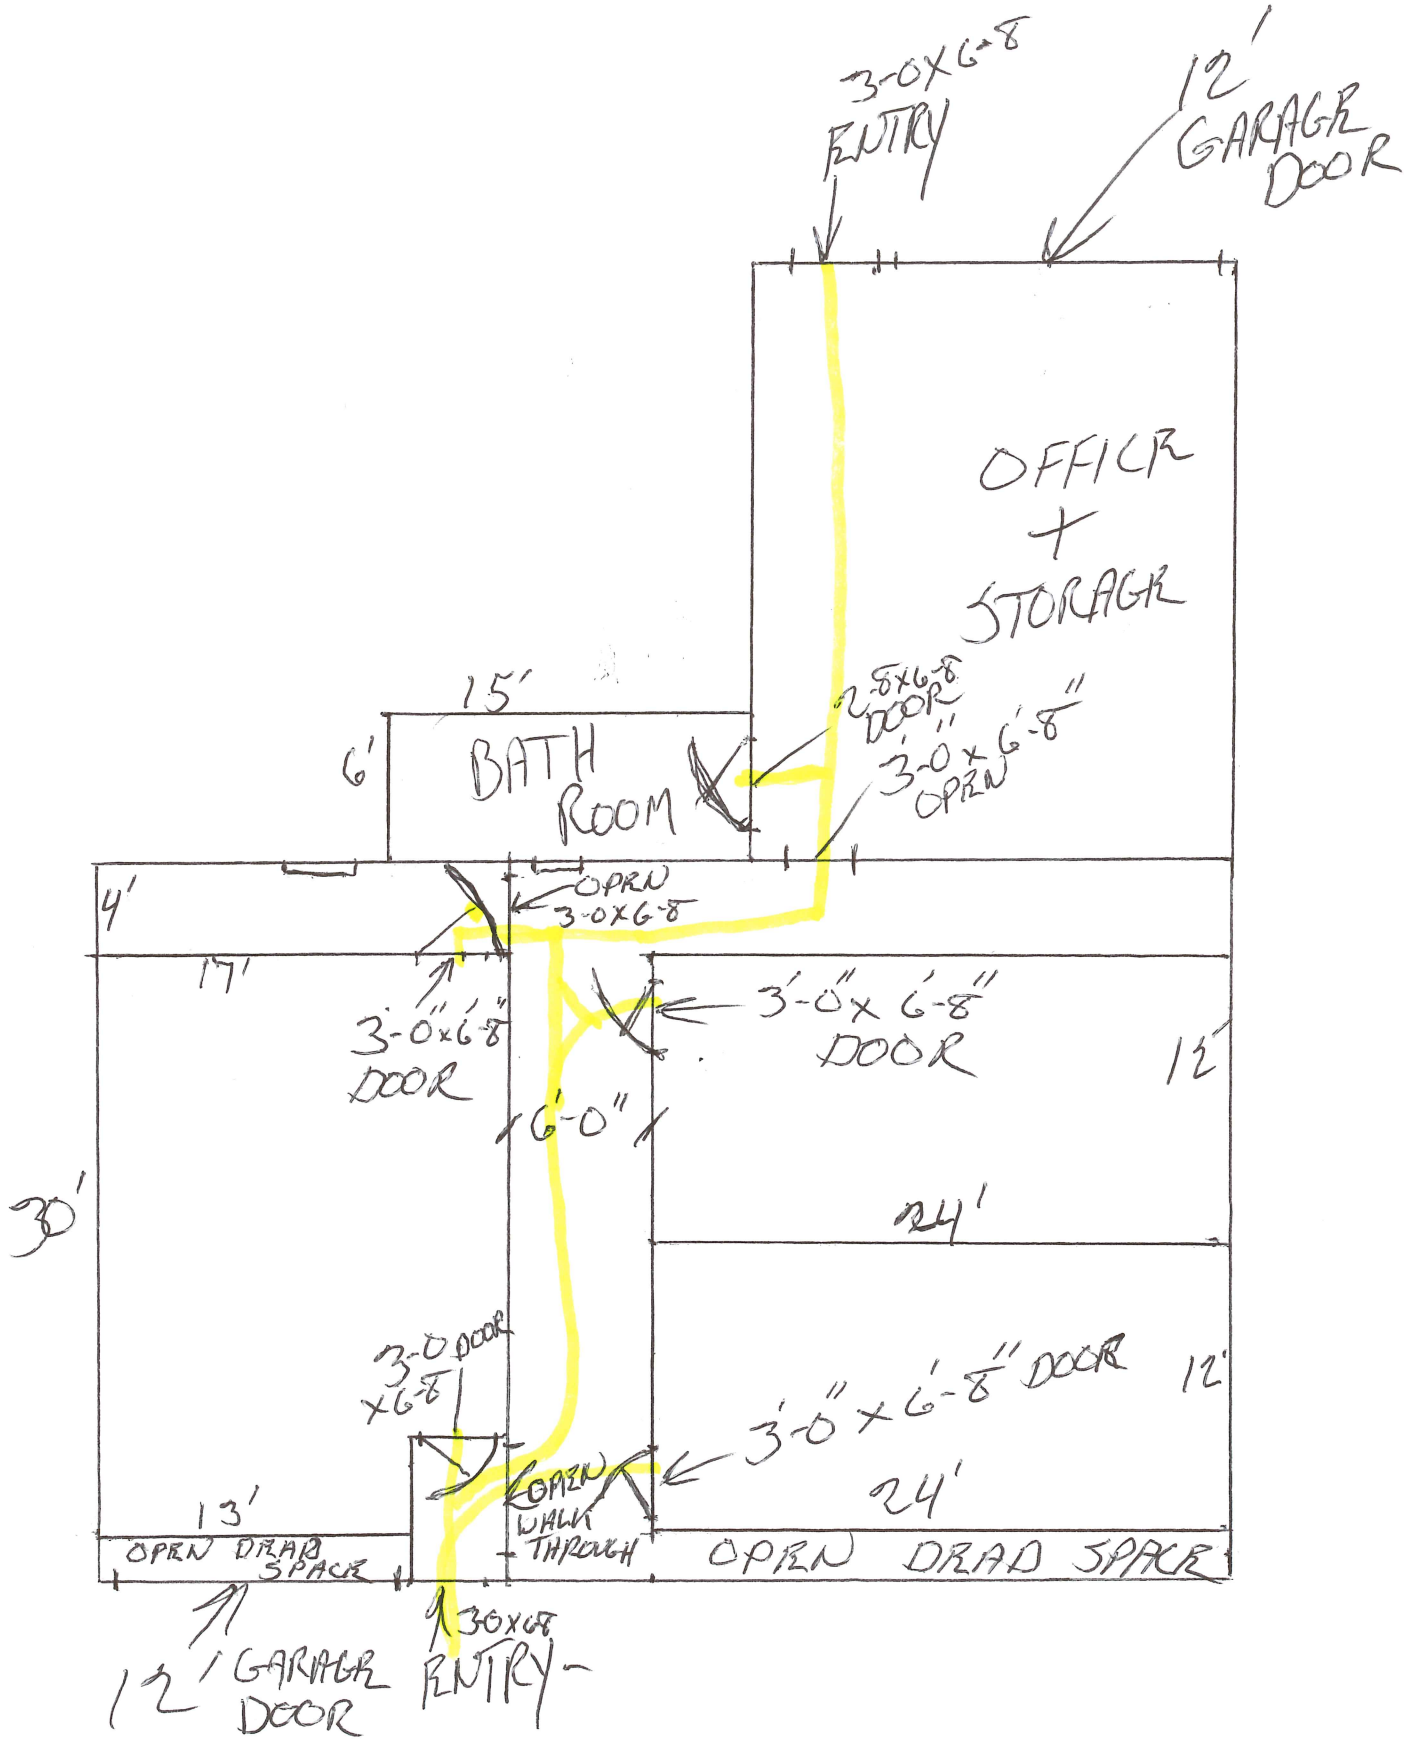
= Lines of egress