This design is the property of **Sign Design Inc.**

306 Warren Ave. Portland, Maine
Tel. 207.856.2600 Fax 207.856.7600
email: signdesi@maine.rr.com

Client: Lucas Tree | File: Lucas Tree | Revision: 1 | Date: 7.7.14

Lexan Face Replacement and Cabinet and Lighting Being Re-built

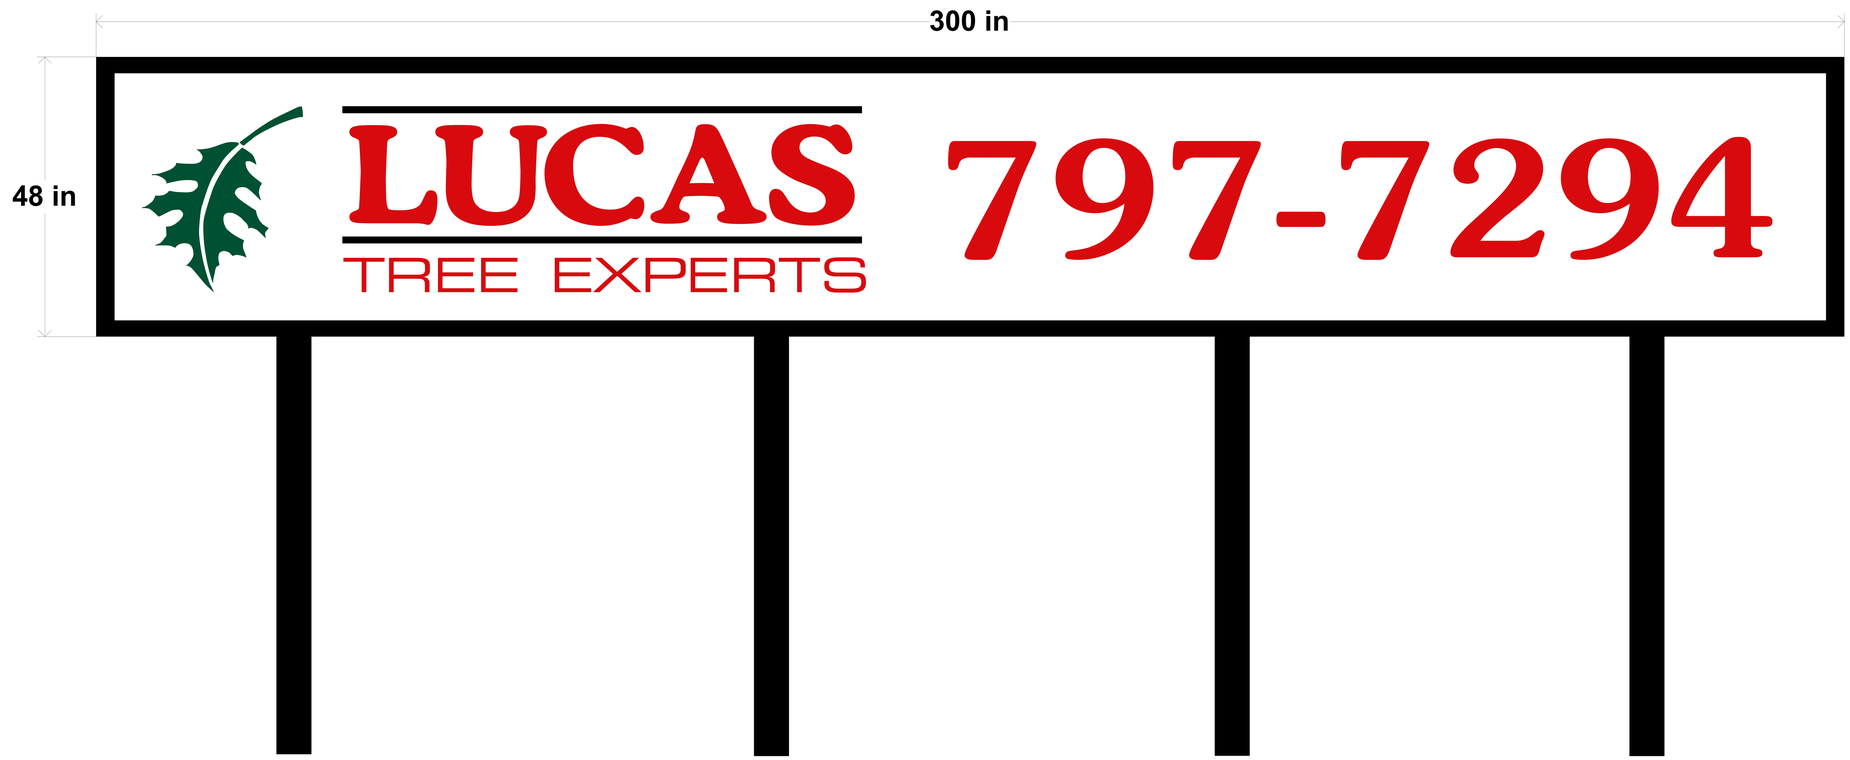

This job proof may reflect color shifts due to the conversion from ink to paint and/or vinyl. PMS colors will be approximated to the best of our ability. Client provided artwork will be used as is and Sign Design Inc. is not responsible for any artwork design faults nor for errors occurring due to improper review of this submitted job proof.

Design By: Sign Design. Comp. 1

☐ I Have Checked The Above Drawing For Layout And Spelling. I Find No Mistakes Or Errors. I Approve This Drawing For Final Completion.

☐ Do Not Proceed - Changes Requested

APPROVAL SIGNATURE