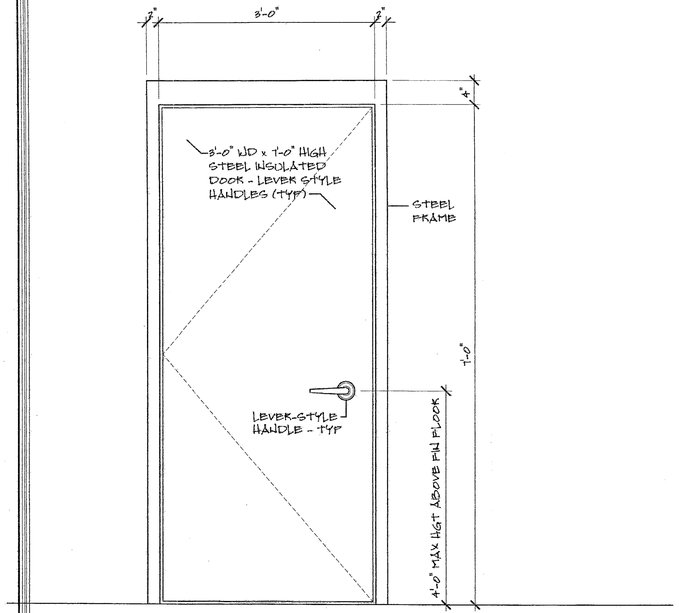

TYPICAL DOOR
1"=1'-0"

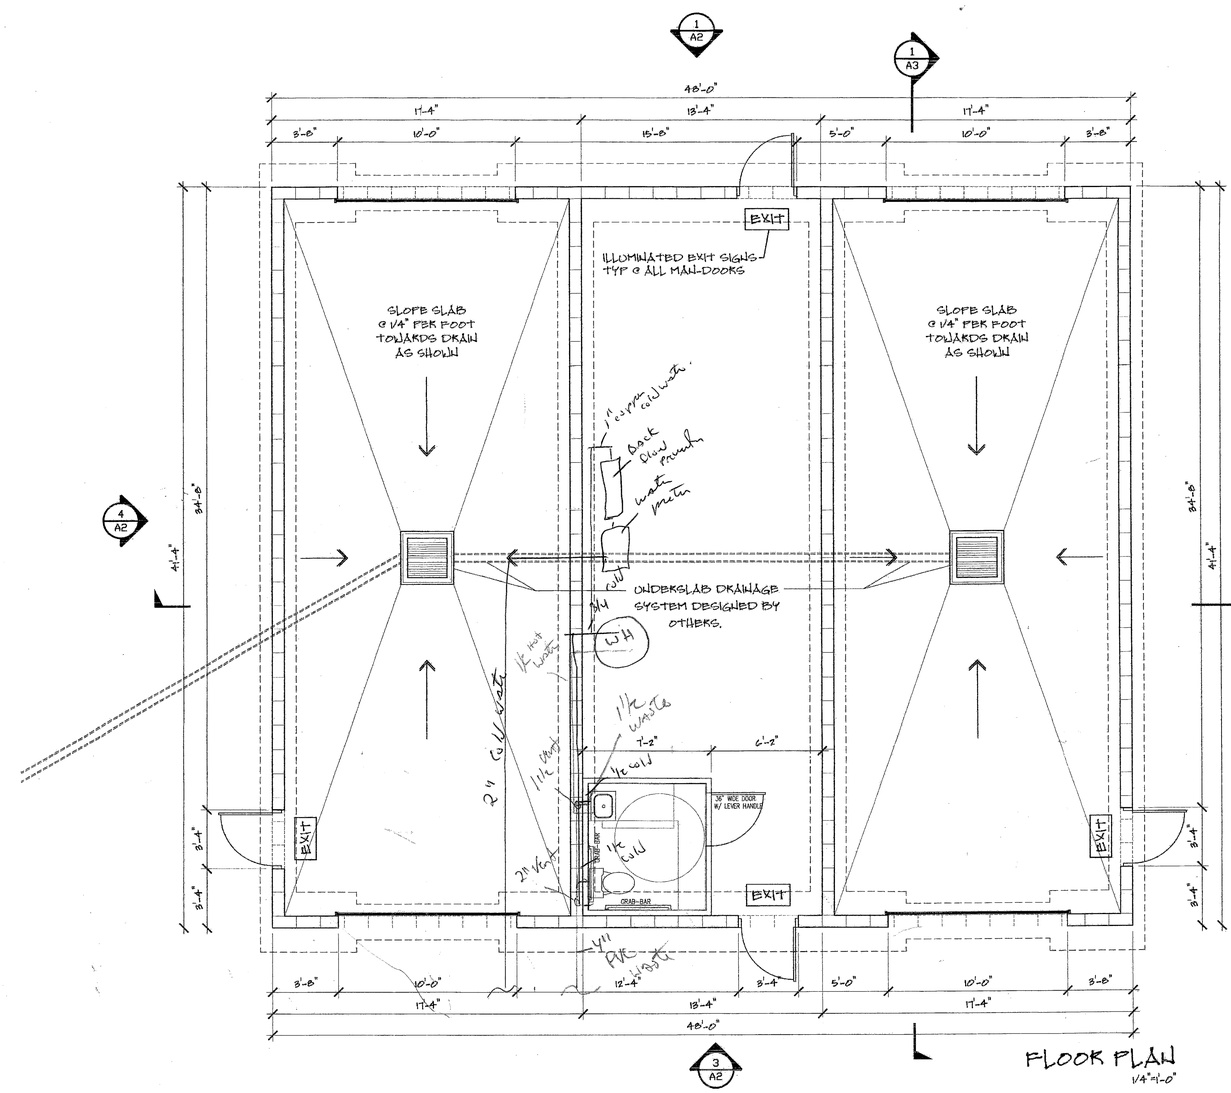

FLOOR PLAN
1/4"=1'-0"

ADA ACCESIBLE BATH
1/2"=1'-0"

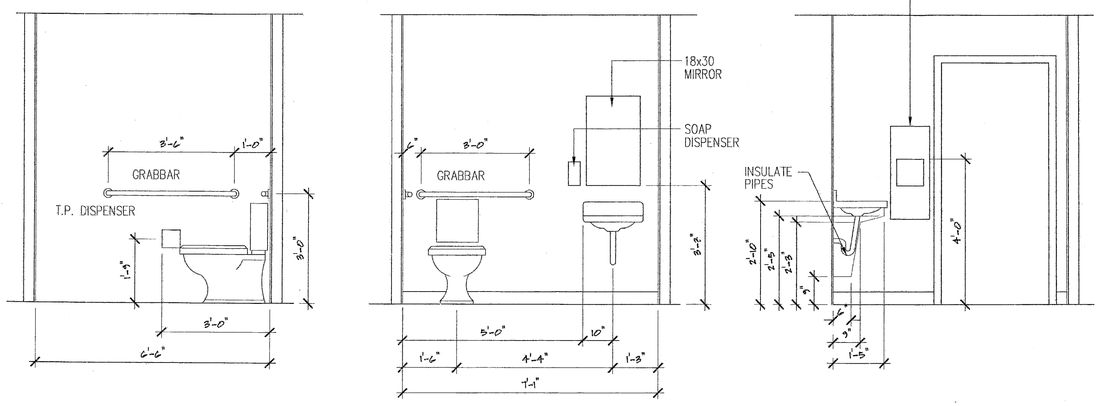

CUSTOM CONCEPTS, INC.
686 U.S. ROUTE 1, BOX 6 - SCARBOROUGH, MAINE 04074
TEL: (207) 883-0068 FAX: (207) 883-0081

JOB: THE CAR WASH AT WAKEFIELD AVENUE
JOB NUMBER: *******
DRAWING: FLOOR PLAN / DETAILS
SCALE: 1/4" = 1'-0" U.N.O.
APPROVED BY:
UPDATED: 22 MARCH '06
APPROVED BY:
DRAWN BY: TPD

- PRELIMINARY DESIGN (FOR CLIENT REVIEW)
- DESIGN DEVELOPMENT (FOR CLIENT REVIEW AND COST ESTIMATING)
- CONTRACT DOCUMENTS (FOR PERMITS, BIDS, AND CONSTRUCTION)

REGISTERED ARCHITECT
THOMAS P. DANIELS
No. 2782
STATE OF MAINE

NOTE:
THESE DRAWINGS DO NOT DESCRIBE THE ELECTRICAL, PLUMBING, AND MECHANICAL SYSTEMS REQUIRED.

CAR WASH ELECTRICAL, PLUMBING, AND MECHANICAL SYSTEMS TO BE ENGINEERED AND INSTALLED BY OTHERS.

A1