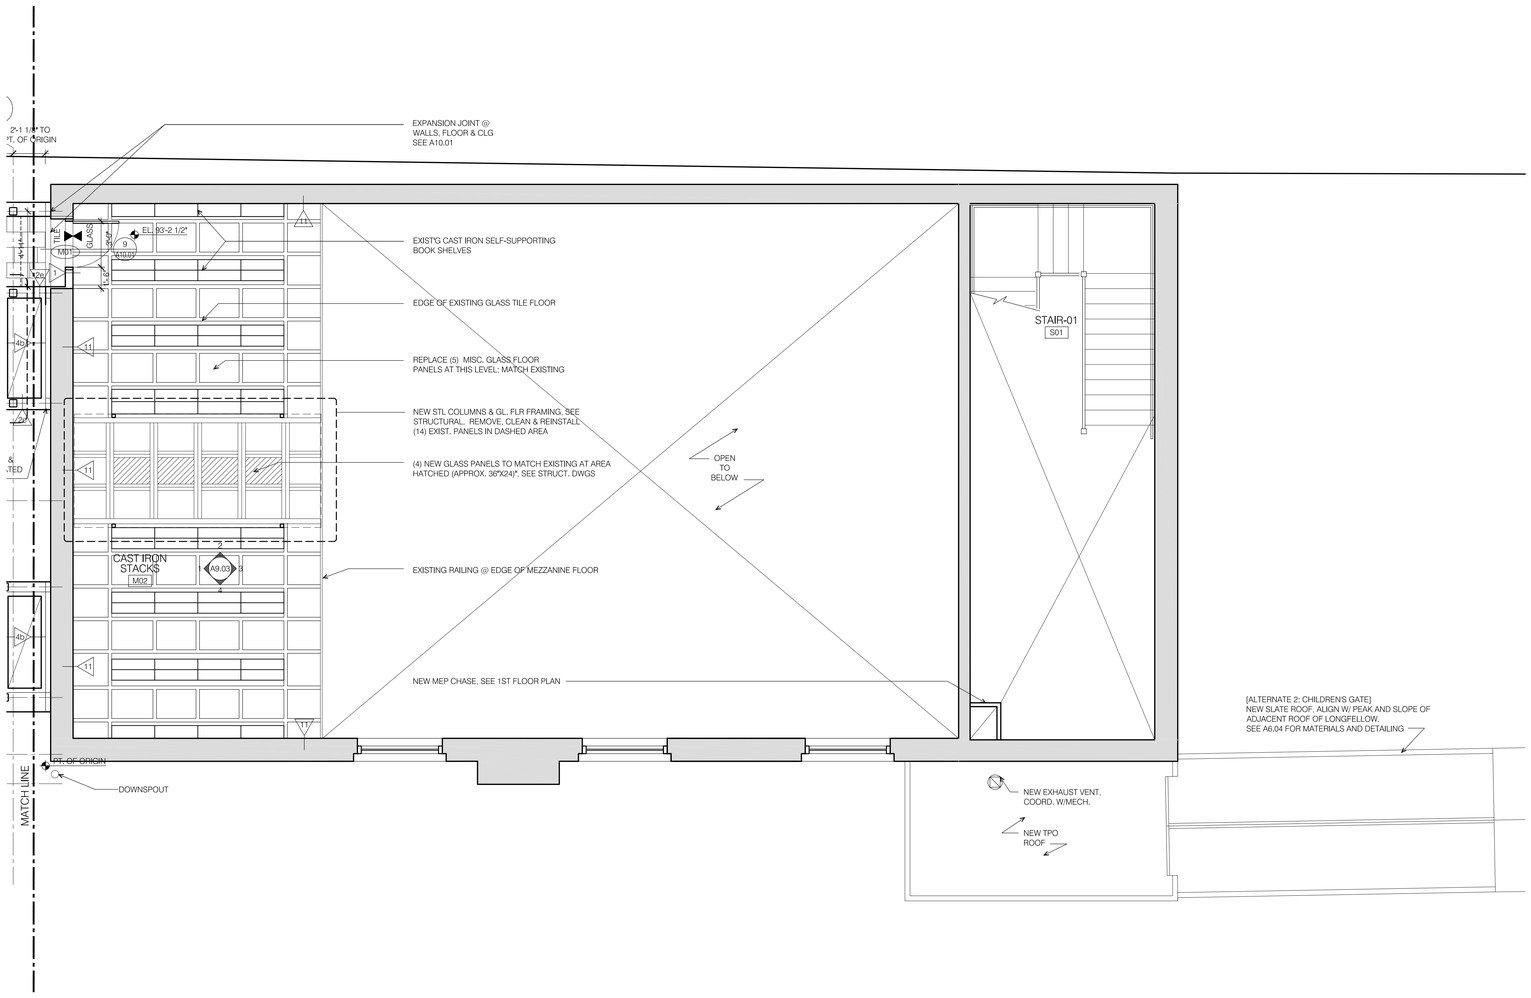

1 MEZZANINE PLAN - EXIST.
Scale: 1/4" = 1'-0"

CONSTRUCTION PLAN NOTES, FOR EXISTING LIBRARY BUILDING

1. PATCHING OF EXISTING FLOOR SURFACES: PATCH EXISTING FLOOR SURFACES WITH LIKE MATERIALS AS APPROVED BY ARCHITECT, WHERE EXISTING SURFACE-MOUNTED OR RECESSED ITEMS OR OTHER INTERIOR CONSTRUCTION ARE INDICATED TO BE REMOVED AT FLOORS. MATERIAL AND FINISH AT EXISTING FLOOR SURFACES IS INDICATED ON FINISH SCHEDULE. DEMOLITION OF ITEMS AT FLOORS IS SHOWN ON DEMOLITION DRAWINGS AND IN DIVISION 1 SPECIFICATION SECTION "SELECTIVE DEMOLITION".

2. PATCHING OF EXISTING WALL SURFACES: PATCH EXISTING WALL SURFACES WITH LIKE MATERIALS WHERE EXISTING SURFACE-MOUNTED OR RECESSED ITEMS OR OTHER INTERIOR CONSTRUCTION ARE INDICATED TO BE REMOVED AT WALLS. MATERIAL AND FINISH AT EXISTING WALL SURFACES IS INDICATED ON FINISH SCHEDULE. DEMOLITION OF ITEMS AT WALLS IS SHOWN ON DEMOLITION DRAWINGS AND IN DIVISION 1 SPECIFICATION SECTION "SELECTIVE DEMOLITION".

3. WORK AT EXISTING OPENINGS: REFER TO DIVISION 8 SPECIFICATION SECTION "WORK AT EXISTING OPENINGS" FOR WORK AT DOORS, FRAMES OR HARDWARE AT EXISTING OPENINGS INDICATED TO REMAIN.

4. EXISTING STONE AND MOSAIC TILE: REFER TO DIVISION 9 SPECIFICATION SECTION "INTERIOR STONE RESTORATION" FOR CLEANING OF EXISTING SURFACES; REFER ALSO TO DIVISION 9 SECTION "MOSAIC TILE REPAIR".

5. EXISTING WOOD WINDOWS, DOORS, FRAMES, CASINGS AND TRIM: REFER TO DIVISION 9 SPECIFICATION SECTION "PAINTING" FOR REFINISHING WORK.

CONSTRUCTION PLAN NOTES, FOR NEW BUILDING ADDITION

1. HORIZONTAL DIMENSIONS INDICATED ON DRAWING ARE TO FINISH SURFACES UNLESS OTHERWISE INDICATED.

2. DIMENSIONING AT DOOR OPENINGS: DIMENSIONS INDICATED AT DOOR JAMBS ARE THE DISTANCE BETWEEN THE ADJACENT FINISH FACE OF PARTITION AND THE SCHEDULED CLEAR OPENING WIDTH.

3. FINISH FLOOR ELEVATIONS INDICATED FOR NEW CONSTRUCTION SHALL ALIGN WITH ELEVATIONS OF EXISTING BUILDING AS INDICATED; VERIFY EXISTING ELEVATIONS.

4. FLOOR TILE LAYOUT: CENTER FLOOR TILES IN ROOMS IN BOTH DIRECTIONS UNLESS OTHERWISE NOTED. OBTAIN ARCHITECT'S APPROVAL OF ALL LAYOUTS BEFORE PROCEEDING WITH WORK.

PLAN
NORTH

CONSULTANTS

SCHWARTZ / SILVER
ARCHITECTS INC.
75 Kneeland Street Telephone 617-542-6650
Boston, Massachusetts 02111 Facsimile 617-351-0779

PROJECT
MAINE HISTORICAL SOCIETY
489 CONGRESS ST.
PORTLAND, MAINE

Drawn By Date
Reviewed By Date
Approved By Date

DATE REVISIONS

Number	Description	Date
REVISION 01		09/13/07

DRAWING TITLE
MEZZANINE FLOOR PLAN
EXISTING
Scale 1/4" = 1'-0"

DRAWING NUMBER
A1.07