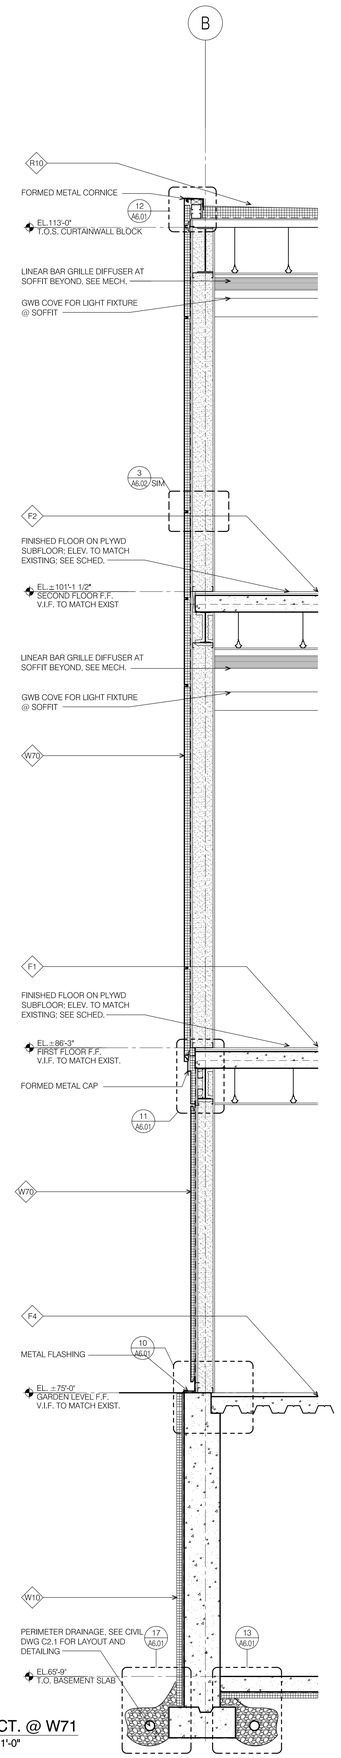

4 WALL SECT. @ W71
Scale: 1/2"=1'-0"

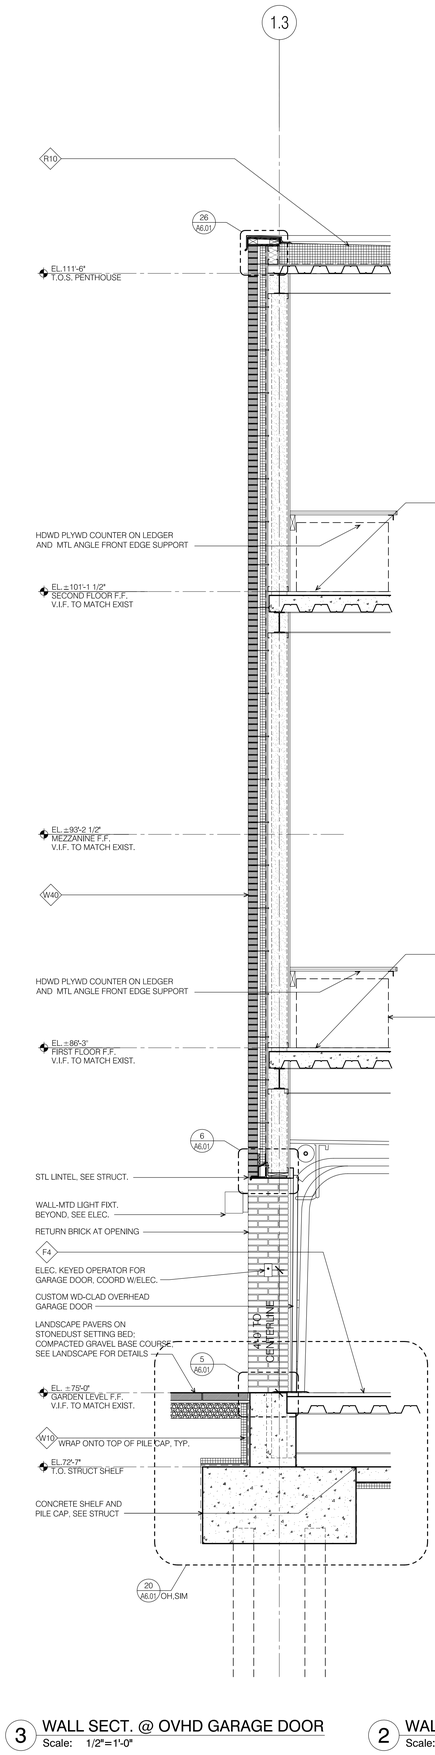

3 WALL SECT. @ OVHD GARAGE DOOR
Scale: 1/2"=1'-0"

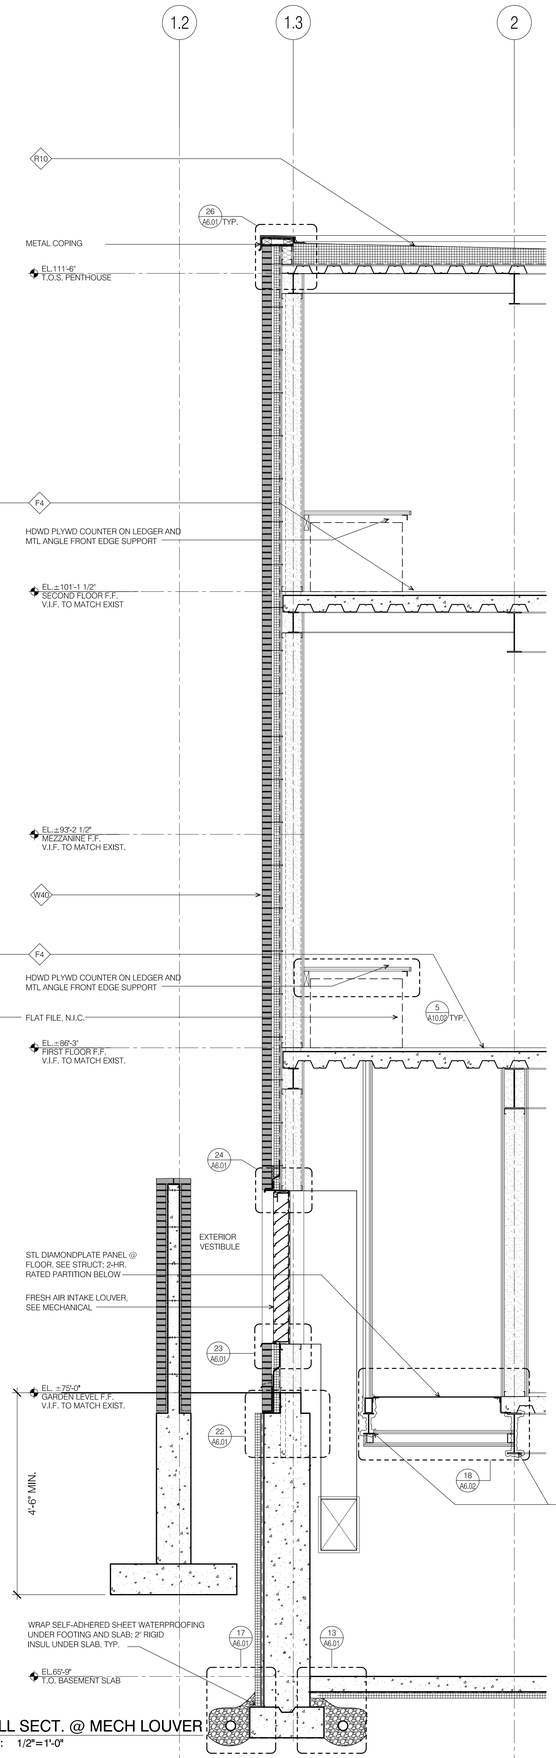

2 WALL SECT. @ MECH LOUVER
Scale: 1/2"=1'-0"

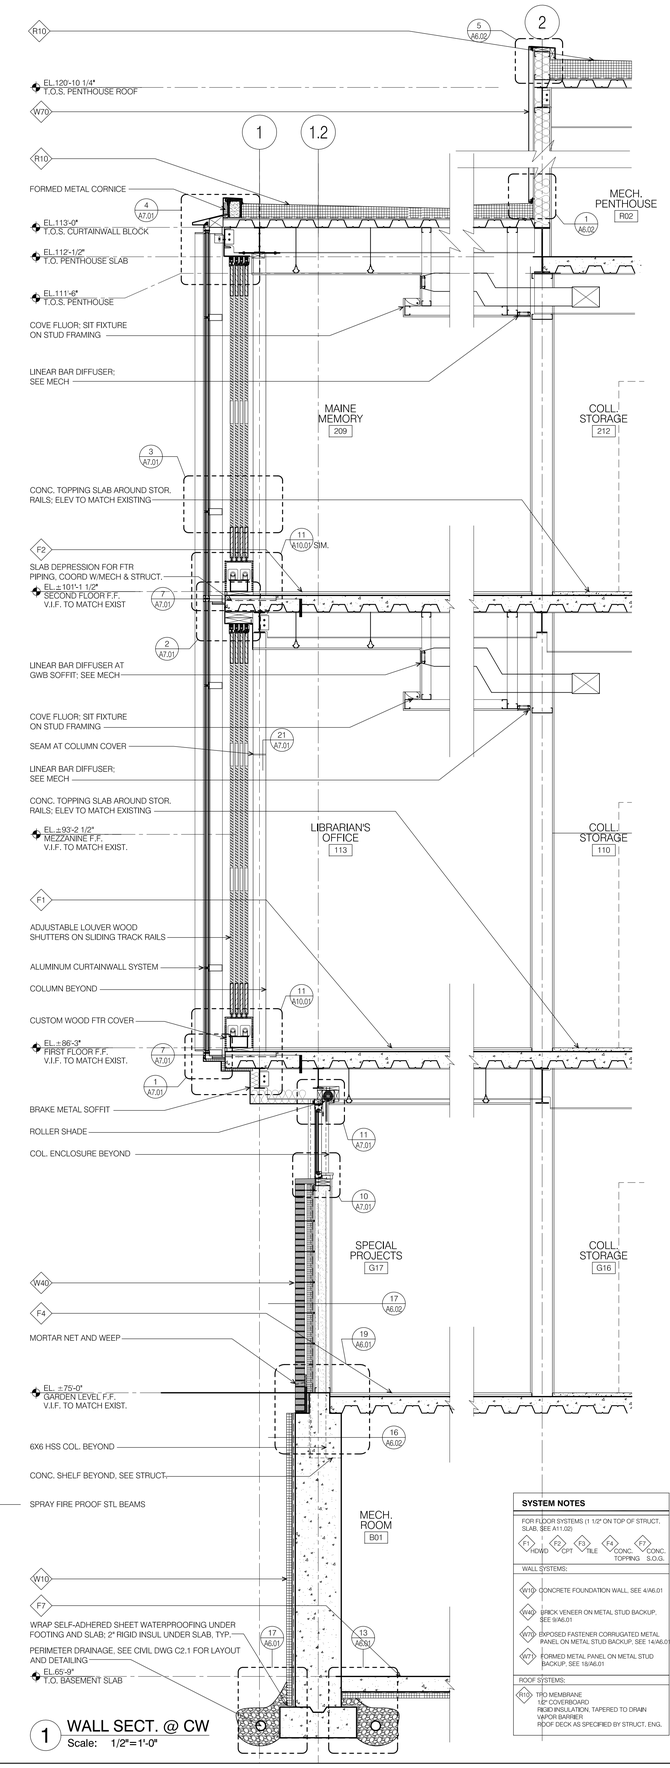

1 WALL SECT. @ CW
Scale: 1/2"=1'-0"

SYSTEM NOTES

FOR FLOOR SYSTEMS (1 1/2" ON TOP OF STRUCT. SLAB; SEE A11.02)

F1 HDWD · F2 CPT · F3 TILE · F4 CONC. TOPPING · F7 CONC. S.O.G.

WALL SYSTEMS:

W10 CONCRETE FOUNDATION WALL, SEE 4/A6.01

W40 BRICK VENEER ON METAL STUD BACKUP, SEE 9/A6.01

W70 EXPOSED FASTENER CORRUGATED METAL PANEL ON METAL STUD BACKUP, SEE 14/A6.01

W71 FORMED METAL PANEL ON METAL STUD BACKUP, SEE 18/A6.01

ROOF SYSTEMS:

R10 TPO MEMBRANE
1/2" COVERBOARD
RIGID INSULATION, TAPERED TO DRAIN
VAPOR BARRIER
ROOF DECK AS SPECIFIED BY STRUCT. ENG.

CONSULTANTS

SCHWARTZ / SILVER ARCHITECTS INC.
75 Kneeland Street Boston, Massachusetts 02111
Telephone 617-542-6650
Facsimile 617-351-0779

PROJECT

MAINE HISTORICAL SOCIETY
489 CONGRESS ST.
PORTLAND, MAINE

Date	Drawn By	Date	Reviewed By	Date	Approved By

REVISIONS

DATE	Number	Description
09/13/07		REVISION 01

DRAWING TITLE

WALL SECTIONS

Scale: AS NOTED

DRAWING NUMBER

A5.01