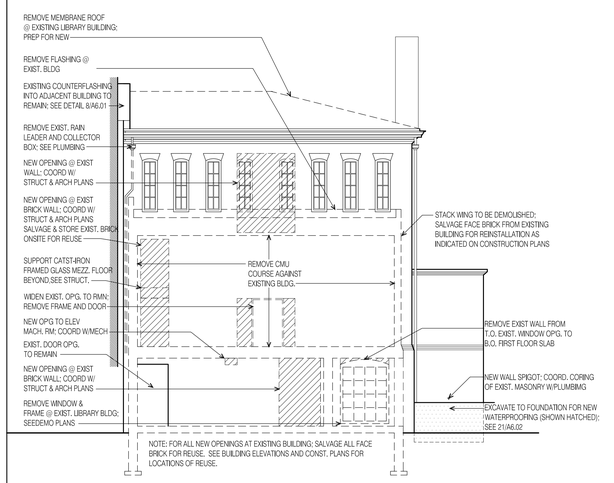

3 EXIST. BLDG NORTH ELEVATION-DEMO SCOPE
Scale: 1/8" = 1'-0"

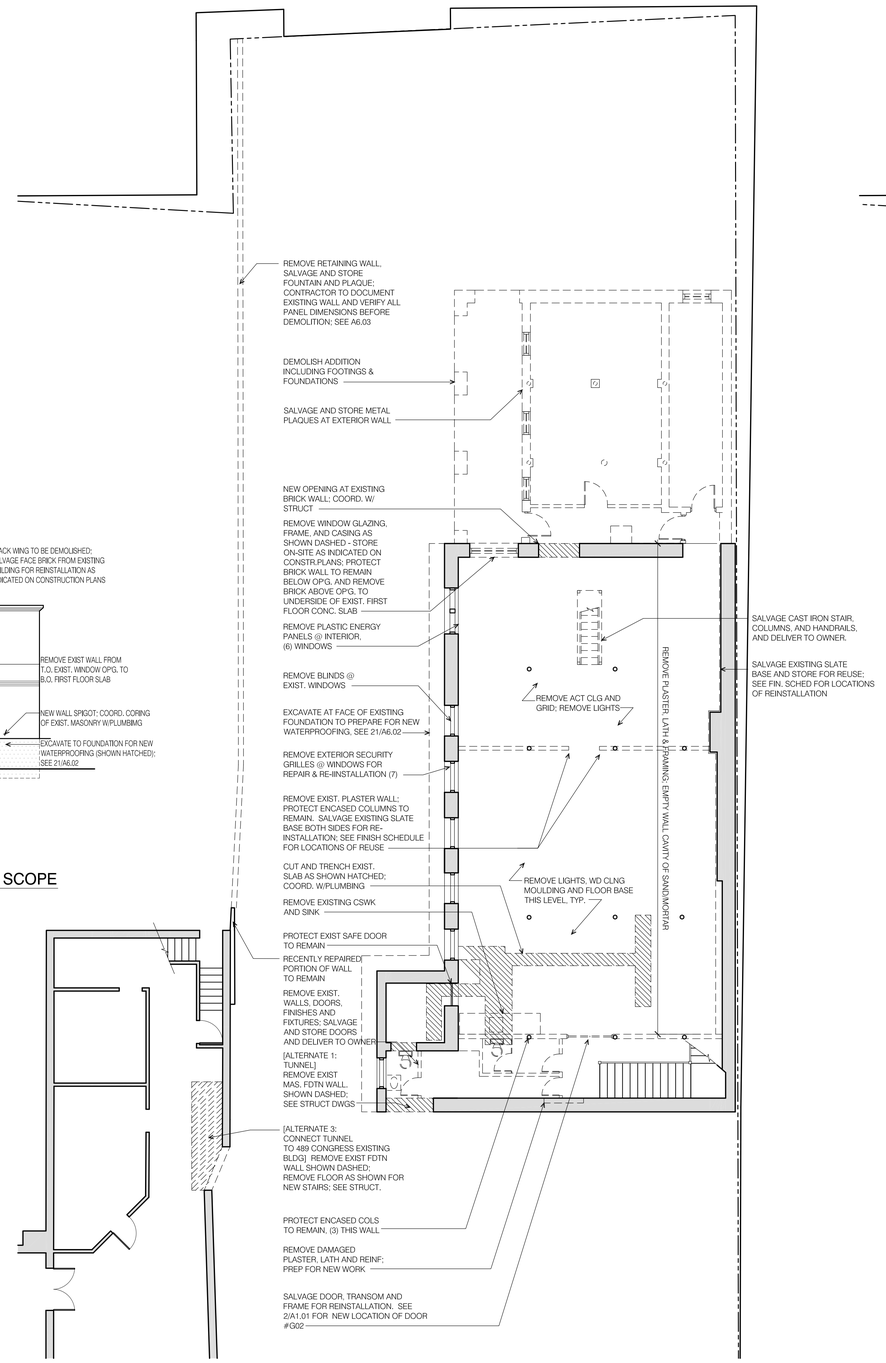

2 GARDEN LEVEL DEMOLITION PLAN
Scale: 1/8" = 1'-0"

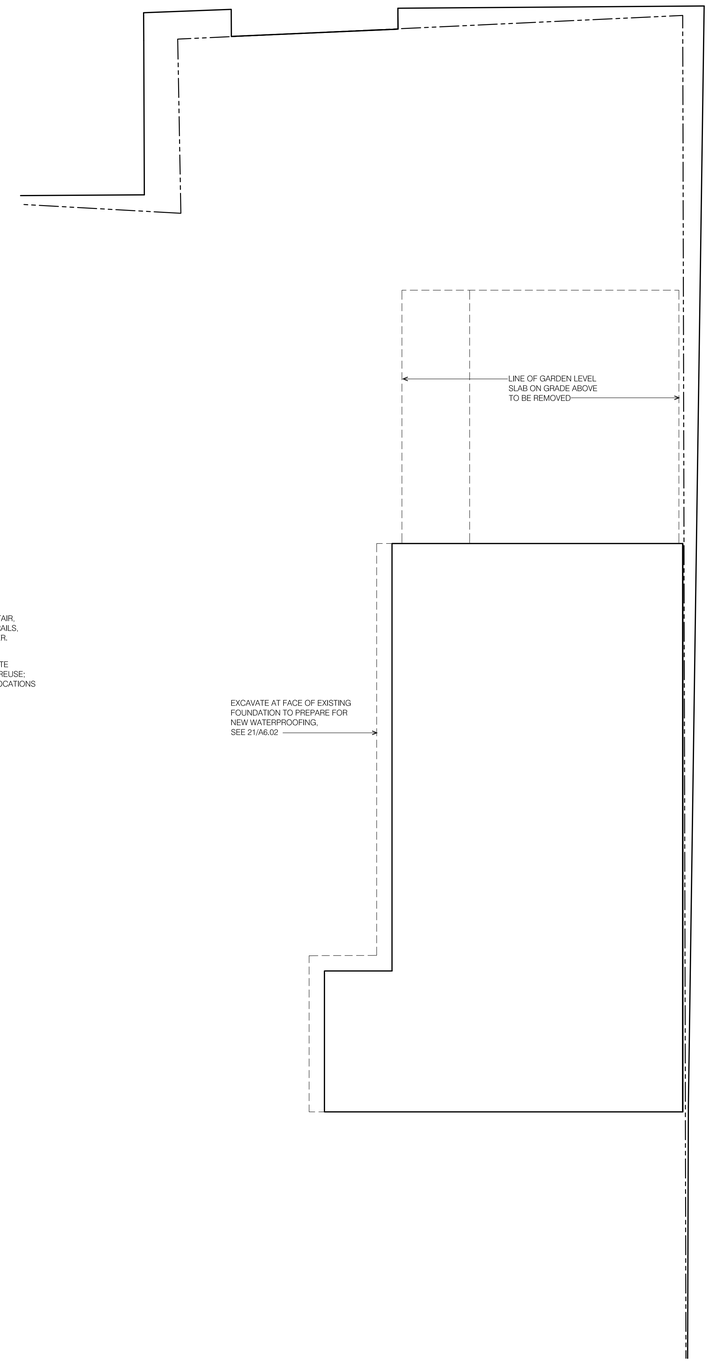

1 BASEMENT DEMOLTION PLAN
Scale: 1/8" = 1'-0"

DEMOLITION PLAN NOTES

1. EXISTING INTERIOR CONSTRUCTION INDICATED TO REMAIN SHALL BE PROTECTED, AND INCLUDES, BUT IS NOT LIMITED TO, THE FOLLOWING, AND AS INDICATED IN DRAWINGS AND SCHEDULES:

- MOSAIC AND TILE FLOORS
- BRICK FIREPLACES
- GLASS FLOOR PANELS
- METAL BOOKSTACKS, FRAMING AND RAILING SYSTEMS
- CLEAR-FINISHED WOOD DOORS, FRAMES AND TRIM
- DECORATIVE TREATMENTS
- PLASTER WALLS, CEILINGS AND TRIM

2. DEMOLITION AT EXISTING OPENINGS: REFER TO SPECIFICATION SECTION 08101 FOR DEMOLITION OF DOOR, FRAMES OR HARDWARE AT EXISTING OPENINGS INDICATED TO REMAIN.

3. REFER TO ARCHITECTURAL PLAN DRAWING NOTES FOR PATCHING WORK TO BE PERFORMED AT LOCATIONS OF DEMOLISHED ITEMS AT INTERIOR SURFACES.

4. REFER TO DIVISION 1 SPECIFICATION SECTION "SELECTIVE DEMOLITION" FOR SCOPE OF DEMOLITION WORK FOR GENERAL CONTRACTOR AND FILED SUB-BID SUBCONTRACTORS.

5. REFER TO MECHANICAL AND ELECTRICAL DRAWINGS FOR MECHANICAL AND ELECTRICAL DEMOLITION WORK AT EXISTING BUILDING INDICATED TO REMAIN.

PLAN NORTH

CONSULTANTS

SCHWARTZ / SILVER ARCHITECTS INC.
75 Kneeland Street Telephone 617-542-6650
Boston, Massachusetts 02111 Facsimile 617-351-0779

PROJECT
MAINE HISTORICAL SOCIETY
489 CONGRESS ST.
PORTLAND, MAINE

Drawn By | Date
Reviewed By | Date
Approved By | Date

REVISIONS

Number	Description	Date
REVISION 01		09/13/07

DRAWING TITLE
BASEMENT / GARDEN LEVEL DEMOLITION PLANS
Scale 1/8" = 1'-0"

DRAWING NUMBER
D1.01