LEGEND

EXISTING	DESCRIPTION	PROPOSED
	BOUNDARY LINE/R.O.W.	
	ABUTTER LINE/R.O.W.	
	SETBACK	
	BUILDING	
	SIGN	
	EDGE PAVEMENT	
	PAVEMENT PAINT	
	CURBLINE	
--122-- --120--	CONTOURS	124
30.20	SPOT GRADE	30.20
	CHAIN LINK FENCE	
	STOCKADE FENCE	
	GUARDRAIL	
G	GAS	G
W	WATER	W
	GATE VALVE	
	HYDRANT	
W	POTABLE WELL	W
S	SEWER	S
S	SEWER MH	
SD	STORM DRAIN	SD
UD	UNDERDRAIN	UD
	CATCH BASIN	
D	DRAINAGE MH	
SD	CULVERT	SD
OHE	OVERHEAD ELEC. & TEL.	OHE&T
UGE	UNDERGROUND ELEC. & TEL.	UGE&T
T	TRANSFORMER PAD	T
E	ELECTRICAL MANHOLE	
T	TELEPHONE MANHOLE	
	LIGHT POLE/WALL	
	UTILITY POLE	
	GUY	
	PARKING METER	
RD	ROOF DRAIN	
	POST TRAFFIC LIGHT	

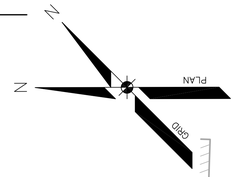

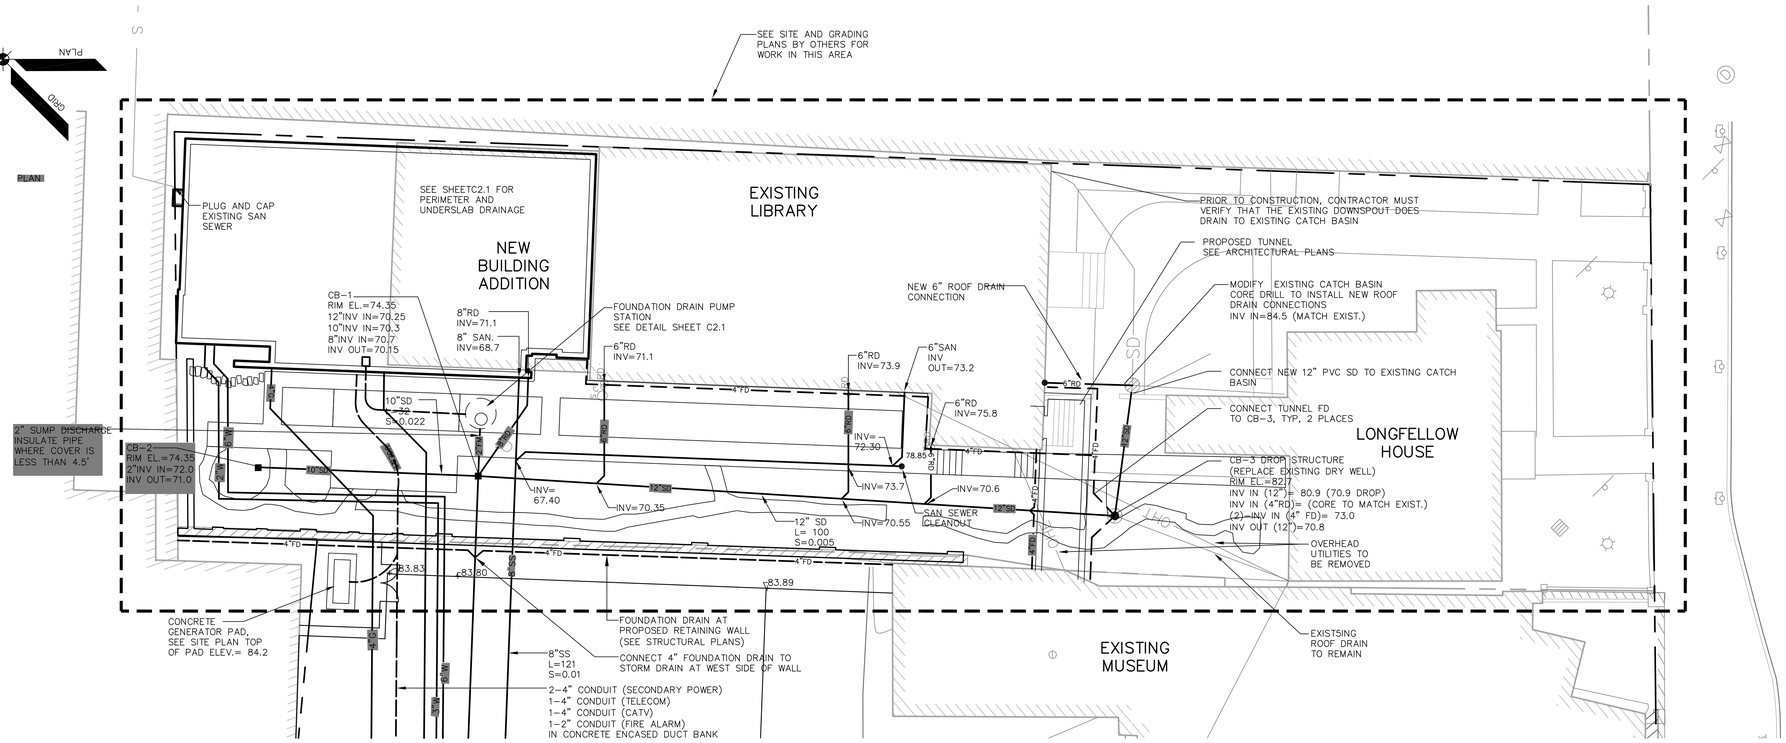

GRAPHIC SCALE

10 0 5 10 20 40

(IN FEET)
1 inch = 10 ft.

UTILITY DETAIL

SCALE: 1"=10'

NOTES:
1. SEE SITE AND GRADING PLANS BY OTHERS FRO DETAILS OF COURTYARD AND RETAINING WALL.

2. SEE SHEET C2.1 FOR BASEMENT FOUNDATION DRAINAGE PLAN AND DETAILS.

3. ALL WATER MAIN AND APPURTENANCES SHALL BE INSTALLED IN ACCORDANCE WITH PORTLAND WATER DISTRICT STANDARDS. ALL DUCTILE IRON PIPE AND FITTINGS SHALL BE POLYETHELENE WRAPPED IN ACCORDANCE WITH PORTLAND WATER DISTRICT STANDARDS.

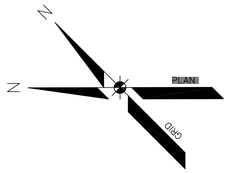

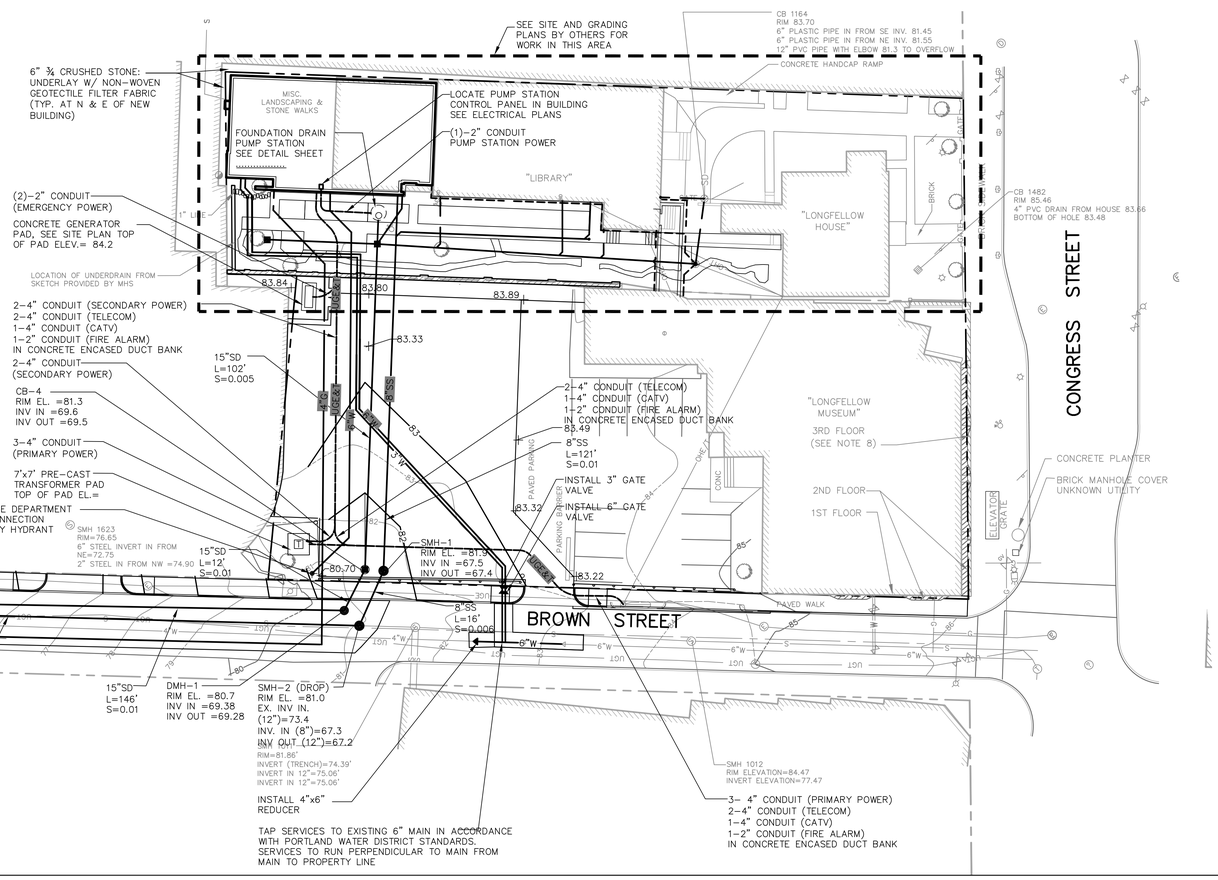

GRAPHIC SCALE

20 0 10 20 40 80

(IN FEET)
1 inch = 20 ft.

Sebago Technics
Engineering Expertise You Can Build On
One Chabot Street
Westbrook, Me 04098-1339
Tel (207) 856-0277

SCHWARTZ / SILVER ARCHITECTS INC.
75 Kneeland Street Telephone 617/542-8650
Boston, Massachusetts 02111 Facsimile 617/951-0779

MAINE HISTORICAL SOCIETY
489 CONGRESS ST.
PORTLAND, MAINE

Number	Description	Date
	60% CD SET	05/01/07
	SITE PLAN APPLICATION	5/24/07
	100% CD REVIEW SET	7/2/07
1	100% CD SET	7/16/07
2	Revision 1	9/17/07

	Date
P.L.S. Drawn By	4-26-07
D.L.R. Reviewed By	4-26-07
D.L.R. Approved By	4-26-07

GRADING AND UTILITY PLAN

AS NOTED
Scale

C2.0

ST#06020GU