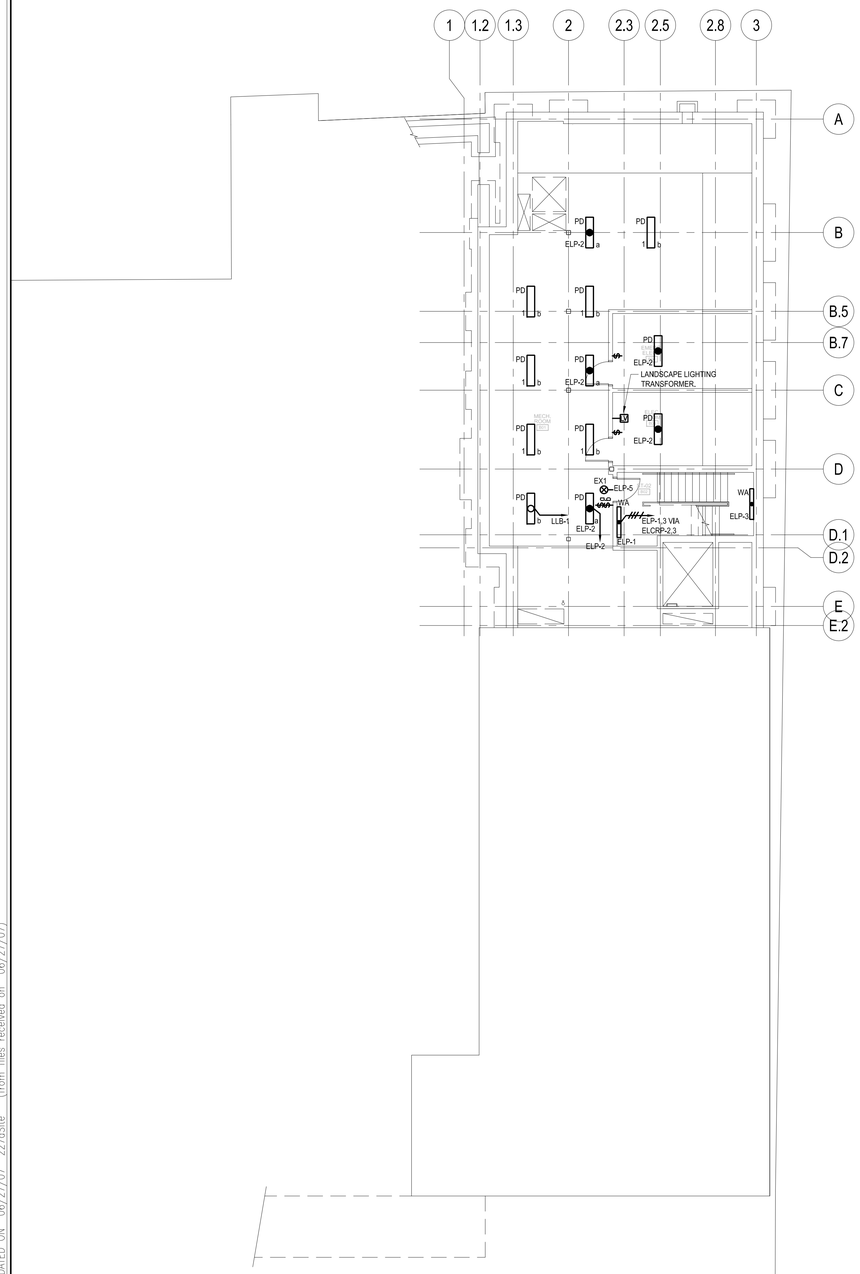

Basement
Scale: 1/8" = 1'-0"

Garden Floor
Scale: 1/8" = 1'-0"

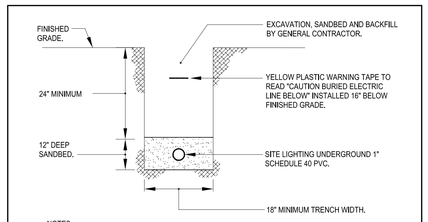

NOTES:

1. EXCAVATION, SAND BED AND CLEAN BACKFILL BY GENERAL CONTRACTOR.
2. EXACT ROUTING OF SITE LIGHTING RACEWAY SHALL BE COORDINATED IN THE FIELD BY THE ELECTRICAL CONTRACTOR WITH THE ARCHITECT AND LANDSCAPE CONTRACTOR IN ORDER TO AVOID TREE PLANTINGS AND OTHER UNDERGROUND UTILITIES.

SITE LIGHTING RACEWAY SYSTEM
NOT TO SCALE

CONSULTANTS

TMP Consulting Engineers Inc.
52 Temple Place
Boston, Massachusetts
02111-1304 @0001
TEL 617-357-6060
FAX 617-357-5188
TMP Consulting Engineers

SCHWARTZ / SILVER ARCHITECTS INC.
75 Kneeland Street
Boston, Massachusetts 02111
Telephone 617/542-6650
Facsimile 617/351-0779

PROJECT

##/##/##	MAINE HISTORICAL SOCIETY
Date	
##/##/##	489 CONGRESS ST.
Date	
	PORTLAND, MAINE

REVISIONS

Date	Number	Description
05/01/07		60% CD SET
07/02/07		100% CD REVIEW SET
07/16/07		100% CD SET
09/7/07	1	REVISION 1

GL	Drawn By
MDC	Reviewed By
JJM	Approved By

DRAWING TITLE

BASEMENT AND GARDEN FLOOR
LIGHTING

AS NOTED
Scale

DRAWING NUMBER

E-3

F:\Projects\Working\ARCHITECTURAL\04-E3-Lighting\Bldg\10-07-07\Plan\22Sub-mittal-07\Base\MEP\22E03-LIGHTING.dwg(040ct) 10, 2007 - 1:23pm smorgan
THE FOLLOWING ARCHITECTURAL FILES WERE UPDATED ON 07/18/07 22faRoof (from files received on 07/18/07)
THE FOLLOWING ARCHITECTURAL FILES WERE UPDATED ON 07/11/07 22faCOVER - 22faZOI (from files received on 07/11/07)
THE FOLLOWING ARCHITECTURAL FILES WERE UPDATED ON 07/09/07 22faOUB - 22faZOI (from files received on 07/09/07)
THE FOLLOWING ARCHITECTURAL FILES WERE UPDATED ON 07/05/07 22faTB (from files received on 07/05/07)
THE FOLLOWING ARCHITECTURAL FILES WERE UPDATED ON 06/27/07 22faSite (from files received on 06/27/07)