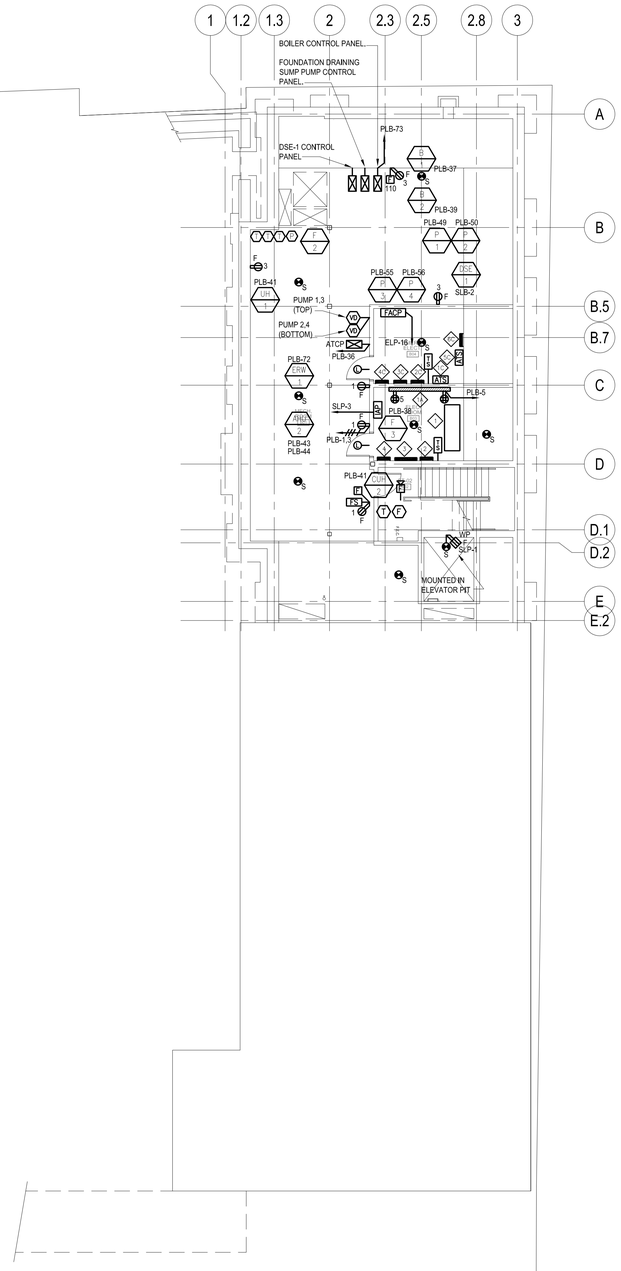

Basement
Scale: 1/8" = 1'-0"

ELECTRICAL ROOM B02
EQUIPMENT IDENTITY

- MAIN SWITCHBOARD
- PANELBOARD LLB
- PANELBOARD PLB
- LIGHTING CONTROL RELAY PANEL.

TEL/DATA ROOM B03
EQUIPMENT IDENTITY

- 3/4" TH x 4'H x 8'W PLYWOOD TELEPHONE BACKBOARD

ELEVATOR MACHINE ROOM 042
EQUIPMENT I.D.

- ELEVATOR DISCONNECT
- CAB LIGHTING/FAN DISCONNECT
- 3/4"C. AND WIRING AS REQUIRED TO FACP
- 3/4"C. AND WIRING AS REQUIRED TO TELEPHONE BACKBOARD
- 3/4"C. AND WIRING AS REQUIRED FOR SECURITY.
- POWER FOR AUTOMATIC DAMPER AT TOP OF SHAFT

EMERGENCY ELECTRIC ROOM
EQUIPMENT IDENTITY

- LIFE SAFETY ATS
- PANELBOARD ELP
- EMERGENCY LIGHTING CONTROL RELAY PANEL ELCRP.
- BY-PASS RELAY PANEL.
- STAND-BY ATS
- PANELBOARD SLP

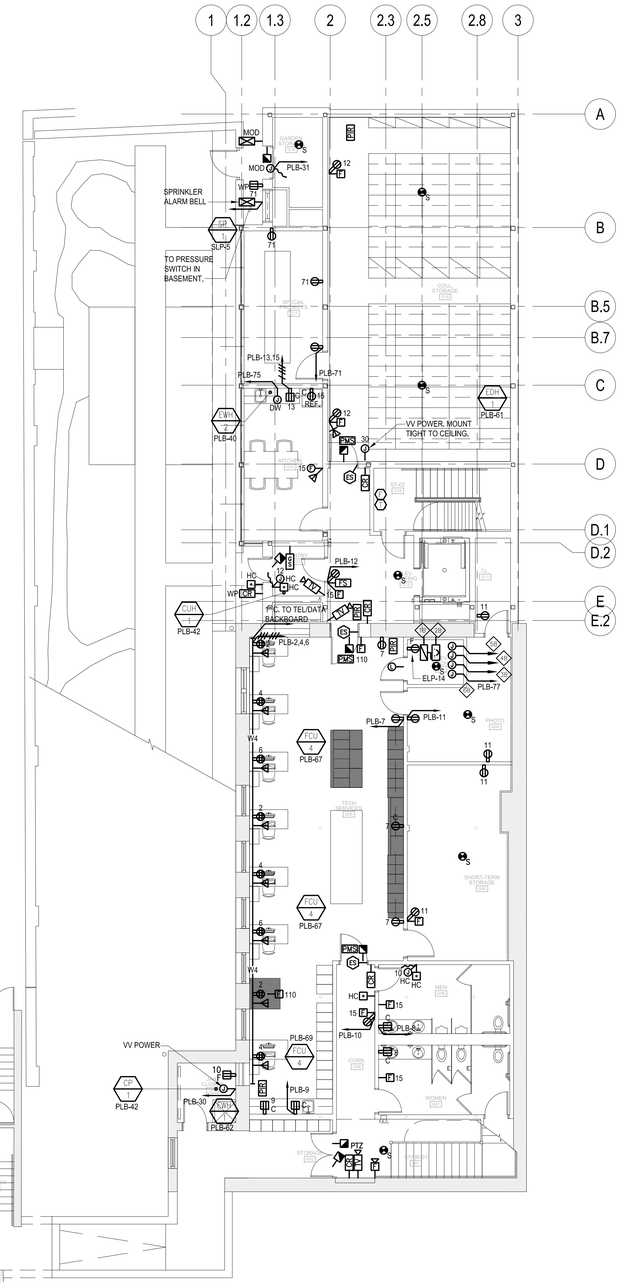

Garden Floor
Scale: 1/8" = 1'-0"

CONSULTANTS
TMP Consulting Engineers Inc.
52 Temple Place TEL 617-357-6060
Boston, Massachusetts FAX 617-357-6188
02111-1308 @2001 TMP Consulting Engineers

SCHWARTZ / SILVER ARCHITECTS INC.
75 Kneeland Street Telephone 617/542-6650
Boston, Massachusetts 02111 Facsimile 617/951-0779

PROJECT
MAINE HISTORICAL SOCIETY
Date
489 CONGRESS ST.
Date
PORTLAND, MAINE

DATE	REVISIONS	Description	Date
05/01/07	60% CD SET		
07/02/07	100% CD REVIEW SET		
07/16/07	100% CD SET		
09/7/07	REVISION 1		

GL Drawn By
MDC Reviewed By
LJM Approved By

DRAWING TITLE
BASEMENT AND GARDEN FLOOR
POWER AND SYSTEMS

AS NOTED Scale

DRAWING NUMBER
E-3a

Sheet 4 of 10

THIS DRAWING AND THE IDEAS AND DESIGNS INCORPORATED HEREIN AS AN INSTRUMENT OF SERVICE IS THE PROPERTY OF TMP CONSULTING ENGINEERS AND SHALL NOT BE USED IN WHOLE OR IN PART FOR ANY PROJECT WITHOUT THE WRITTEN AUTHORIZATION OF TMP CONSULTING ENGINEERS.

THE FOLLOWING ARCHITECTURAL FILES WERE UPDATED ON 07/18/07 2270roof (from files received on 07/18/07)
THE FOLLOWING ARCHITECTURAL FILES WERE UPDATED ON 07/11/07 2270b2P (from files received on 07/11/07)
THE FOLLOWING ARCHITECTURAL FILES WERE UPDATED ON 07/09/07 2270b1P (from files received on 07/09/07)
THE FOLLOWING ARCHITECTURAL FILES WERE UPDATED ON 07/05/07 2270gIB (from files received on 07/05/07)
THE FOLLOWING ARCHITECTURAL FILES WERE UPDATED ON 06/27/07 2270site (from files received on 06/27/07)

Plotted: 10. Oct. 2007 - 1:22pm smorgan
Last Saved: 04/07/07 10:22:22 smorgan
Path: C:\Projects\2270\Drawings\2270-E-3a.dwg