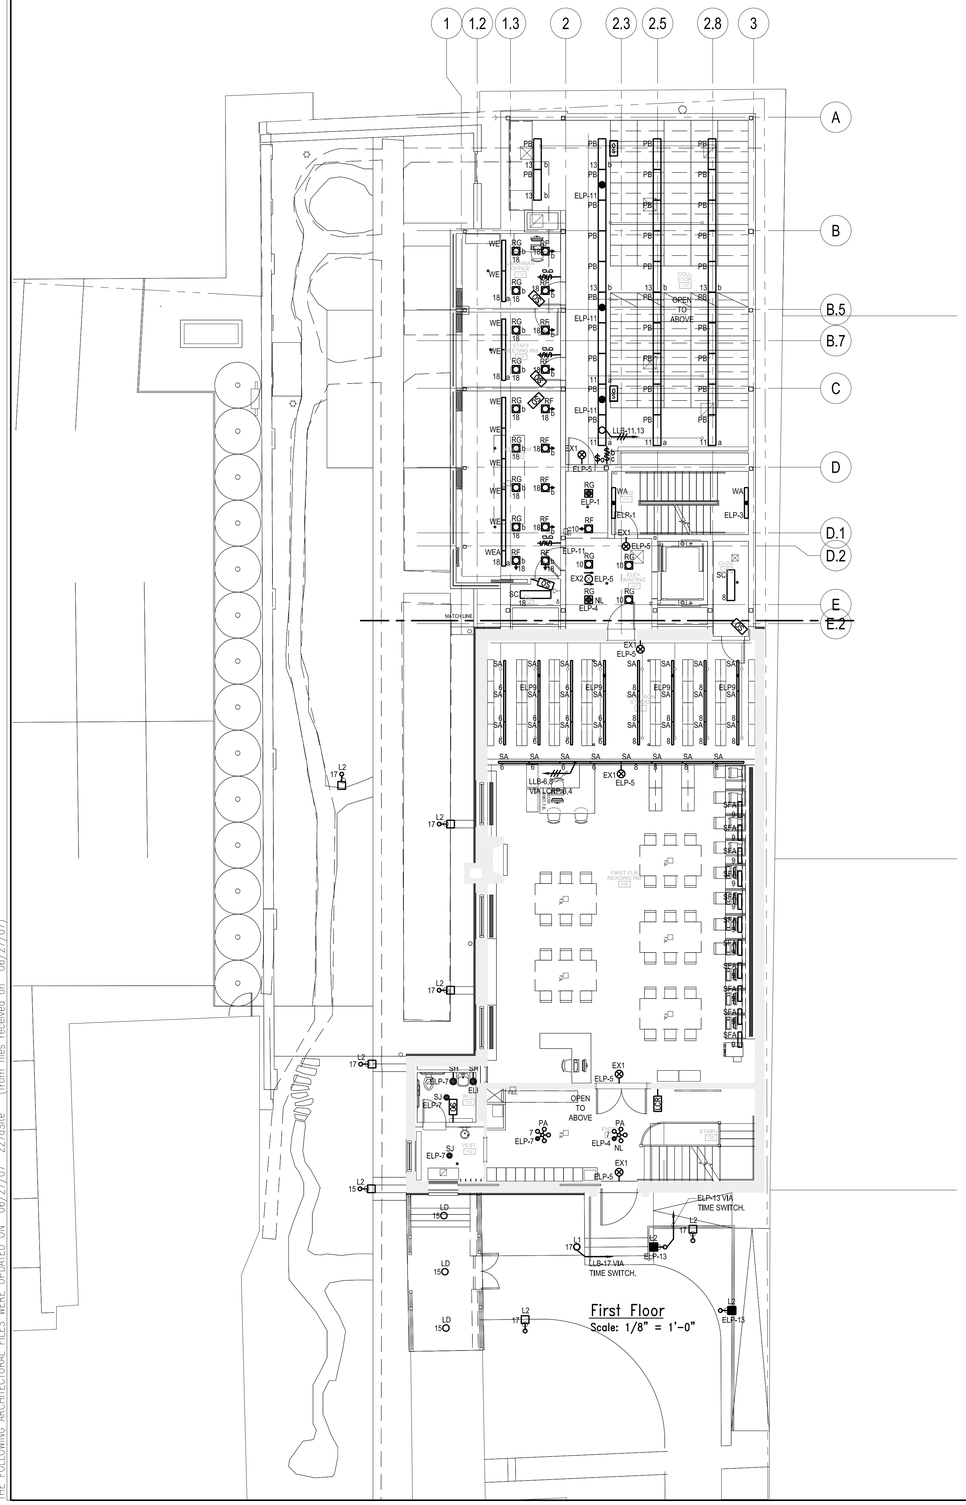

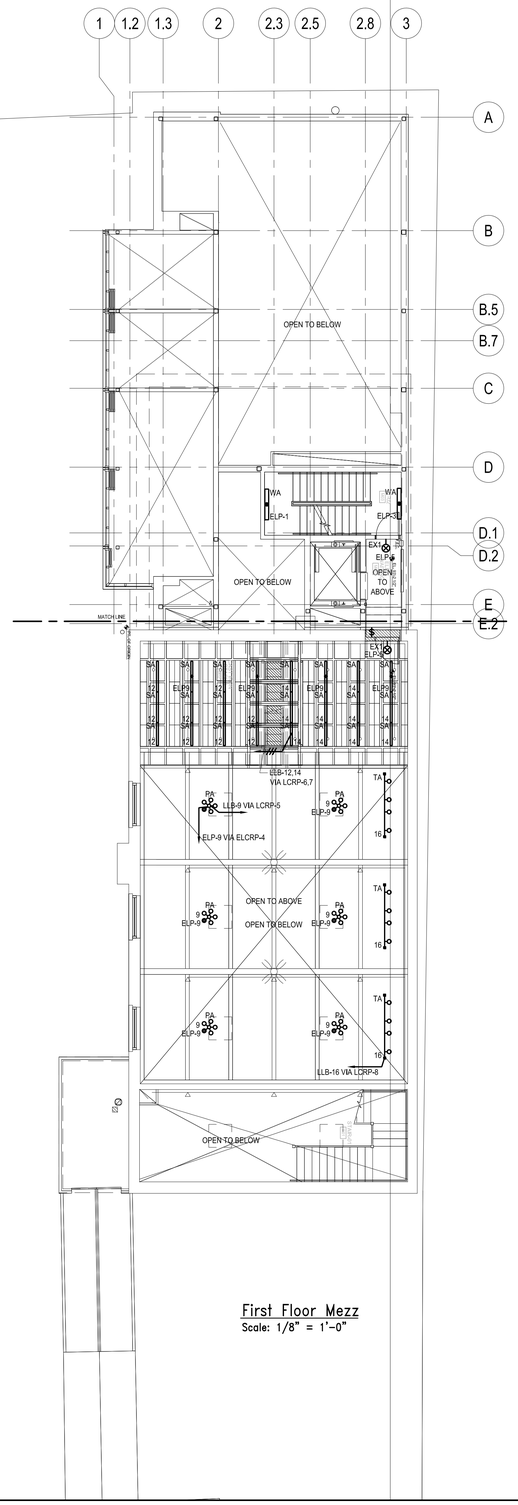

NORMAL LIGHTING CONTROL RELAY PANEL SCHEDULE

RELAY No.	LOCAL SW	LOCAL UNSW	VOLTAGE	LIGHTING CIRCUIT CONTROLLED	AREA SERVED
LCRP					
1.	-	X	120	LLB-7	G02, G03, G04, 101
2.	-	X	120	LLB-10	ELEVATOR VESTIBULES
3.	-	X	120	LLB-6	105
4.	-	X	120	LLB-8	105
5.	-	X	120	LLB-9	104
6.	-	X	120	LLB-12	M02
7.	-	X	120	LLB-14	M02
8.	-	X	120	LLB-16	104
9.	-	X	120	LLP-2	205
10.	-	X	120	LLP-4	205
11.	-	X	120	LLP-2	204
12.	-	X	120	LLB-7	204
13.	-	-	120	-	-
14.	-	-	120	-	-
15.	-	-	120	-	-
16.	-	-	120	-	-
17.	-	-	120	-	-
18.	-	-	120	-	-
19.	-	-	120	-	-
20.	-	-	120	-	-

EMERGENCY LIGHTING CONTROL RELAY PANEL SCHEDULE

RELAY No.	LOCAL SW	LOCAL UNSW	VOLTAGE	LIGHTING CIRCUIT CONTROLLED	AREA SERVED
ELCRP					
1.	-	X	120	ELP-7	G01, G02, G03, G04, G06, G07, 100, 101, 102, 103, 201, 202
2.	-	X	120	ELP-1	STAIR #2
3.	-	X	120	ELP-3	STAIR #2
4.	-	X	120	ELP-9	104, 105, M02
5.	-	X	120	ELP-8	204, 205
6.	-	X	120	ELP-8	NIGHT LIGHT CIRCUIT
7.	-	-	120	-	-
8.	-	-	120	-	-
9.	-	-	120	-	-
10.	-	-	120	-	-
11.	-	-	120	-	-
12.	-	-	120	-	-
13.	-	-	120	-	-
14.	-	-	120	-	-
15.	-	-	120	-	-
16.	-	-	120	-	-
17.	-	-	120	-	-
18.	-	-	120	-	-
19.	-	-	120	-	-
20.	-	-	120	-	-

THE FOLLOWING ARCHITECTURAL FILES WERE UPDATED ON 07/18/07 (from files received on 07/18/07)
THE FOLLOWING ARCHITECTURAL FILES WERE UPDATED ON 07/11/07 (from files received on 07/11/07)
THE FOLLOWING ARCHITECTURAL FILES WERE UPDATED ON 07/09/07 (from files received on 07/09/07)
THE FOLLOWING ARCHITECTURAL FILES WERE UPDATED ON 07/05/07 (from files received on 07/05/07)
THE FOLLOWING ARCHITECTURAL FILES WERE UPDATED ON 06/27/07 (from files received on 06/27/07)

CONSULTANTS

TMP Consulting Engineers Inc.
52 Temple Place TEL 617-357-6060
Boston, Massachusetts FAX 617-357-6188
02111-1308 @2001 TMP Consulting Engineers

SCHWARTZ / SILVER ARCHITECTS INC.
75 Kneeland Street Telephone 617/542-6650
Boston, Massachusetts 02111 Facsimile 617/951-0779

PROJECT

MAINE HISTORICAL SOCIETY
Date

489 CONGRESS ST.
Date

PORTLAND, MAINE
Date

DATE	REVISIONS	Number	Description
05/01/07	60% CD SET		
07/02/07	100% CD REVIEW SET		
07/16/07	100% CD SET		
09/7/07	REVISION 1	1	

GL Drawn By
MDC Reviewed By
JJM Approved By

DRAWING TITLE

FIRST AND MEZZANINE PLAN
LIGHTING

AS NOTED Scale

DRAWING NUMBER

E-4

Sheet 5 of 10

Plotted: 10.04.2007 - 1:22pm smorgan
H:\Projects\Maine Historical Society\489 Congress St\Revit\Arch\489 Congress_Arch_central.rvt