PLAN NOTES:

1. PUSHBUTTON FOR CLOSING SIGNALING SYSTEM.
2. GENERAL CONTRACTOR TO COORDINATE WITH OWNER AND ARCHITECT FOR FINAL LOCATIONS PRIOR TO ROUGHING OF ALL FLOOR BOXES.

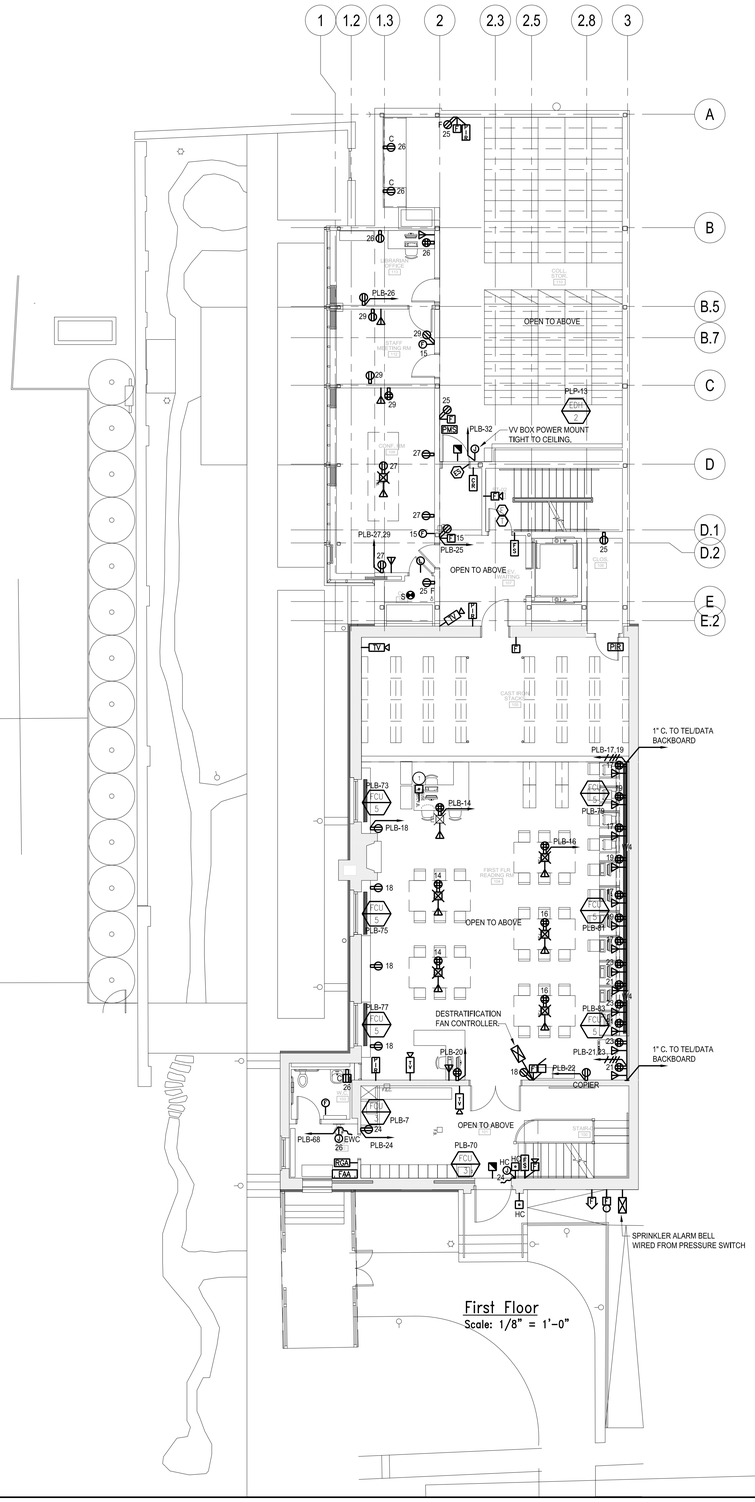

First Floor
Scale: 1/8" = 1'-0"

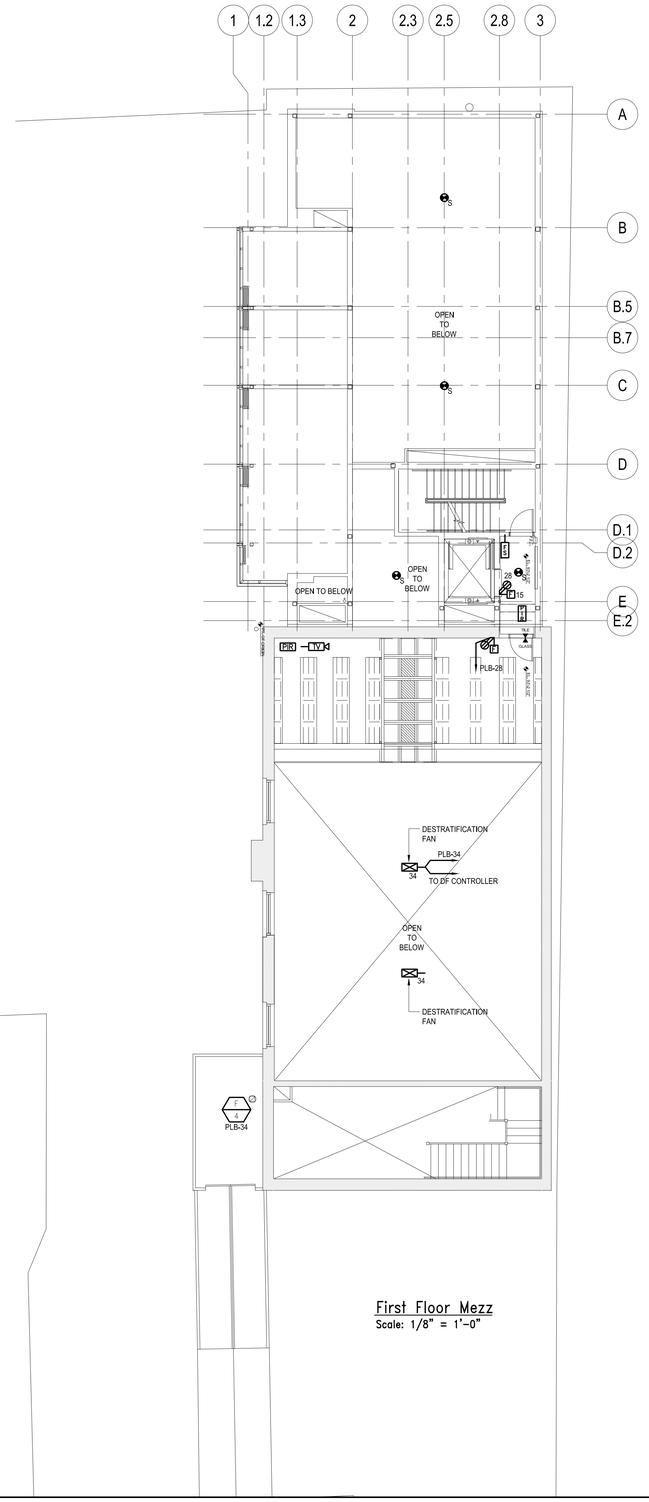

First Floor Mezz
Scale: 1/8" = 1'-0"

CONSULTANTS

TMP Consulting Engineers Inc.
52 Temple Place
Boston, Massachusetts
02111-1308 617-357-5455
TEL 617-357-6060
FAX 617-357-5188
TMP Consulting Engineers

PROJECT

SCHWARTZ / SILVER ARCHITECTS INC.
75 Kneeland Street
Boston, Massachusetts 02111
Telephone 617/542-6650
Facsimile 617/351-0779

##/##/## MAINE HISTORICAL SOCIETY
Date

##/##/## 489 CONGRESS ST.
Date

PORTLAND, MAINE
Date

DATE	REVISIONS		
05/01/07		60% CD SET	
07/02/07		100% CD REVIEW SET	
07/16/07		100% CD SET	
08/7/07	1	REVISION 1	
Date	Number	Description	

GL
Drawn By

MDC
Reviewed By

JJM
Approved By

DRAWING TITLE

FIRST AND MEZZANINE PLAN
POWER AND SYSTEMS

AS NOTED
Scale

DRAWING NUMBER

E-4a

F:\0705\Working\Architectural\04-Engineering\E\E-4a.dwg \ 100%CD REVIEW SET \ 07/02/07 smorgan
THE FOLLOWING ARCHITECTURAL FILES WERE UPDATED ON 07/18/07 227cbop (from files received on 07/18/07)
THE FOLLOWING ARCHITECTURAL FILES WERE UPDATED ON 07/09/07 227cbop - 227cbop (from files received on 07/11/07)
THE FOLLOWING ARCHITECTURAL FILES WERE UPDATED ON 07/05/07 227cbop (from files received on 07/09/07)
THE FOLLOWING ARCHITECTURAL FILES WERE UPDATED ON 06/27/07 227cbIB (from files received on 07/05/07)
THE FOLLOWING ARCHITECTURAL FILES WERE UPDATED ON 06/27/07 227cbsite (from files received on 06/27/07)
10, 2007 - 1:21pm smorgan