H:\2005\MC\architectural\04 Drawings\05 Ed\Working Ed\100647cmp227a05.dwg, 07/28/2007 10:10:47 AM, 227a05 - Second Floor Plan, smorgan
THE FOLLOWING ARCHITECTURAL FILES WERE UPDATED ON 07/18/07 227aRoof (from files received on 07/18/07)
THE FOLLOWING ARCHITECTURAL FILES WERE UPDATED ON 07/11/07 227a01CP 227a02CP (from files received on 07/11/07)
THE FOLLOWING ARCHITECTURAL FILES WERE UPDATED ON 07/09/07 227a00B - Roof (from files received on 07/09/07)
THE FOLLOWING ARCHITECTURAL FILES WERE UPDATED ON 07/05/07 227g1B (from files received on 07/05/07)
THE FOLLOWING ARCHITECTURAL FILES WERE UPDATED ON 06/27/07 227aSite (from files received on 06/27/07)

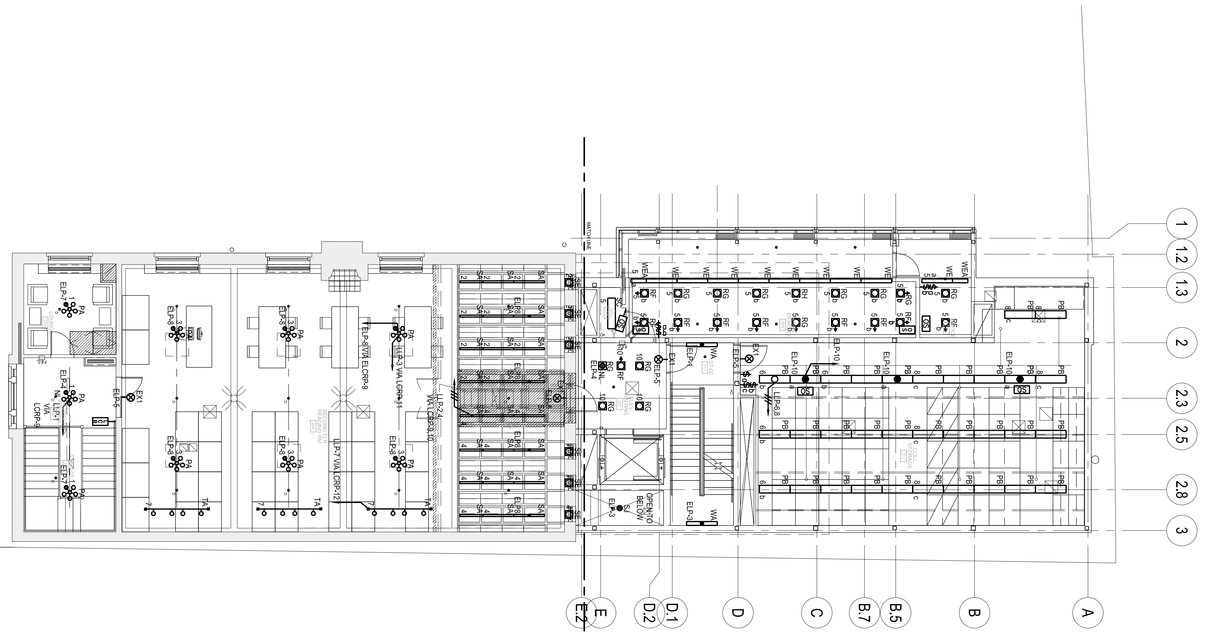

Second Floor
Scale: 1/8" = 1'-0"

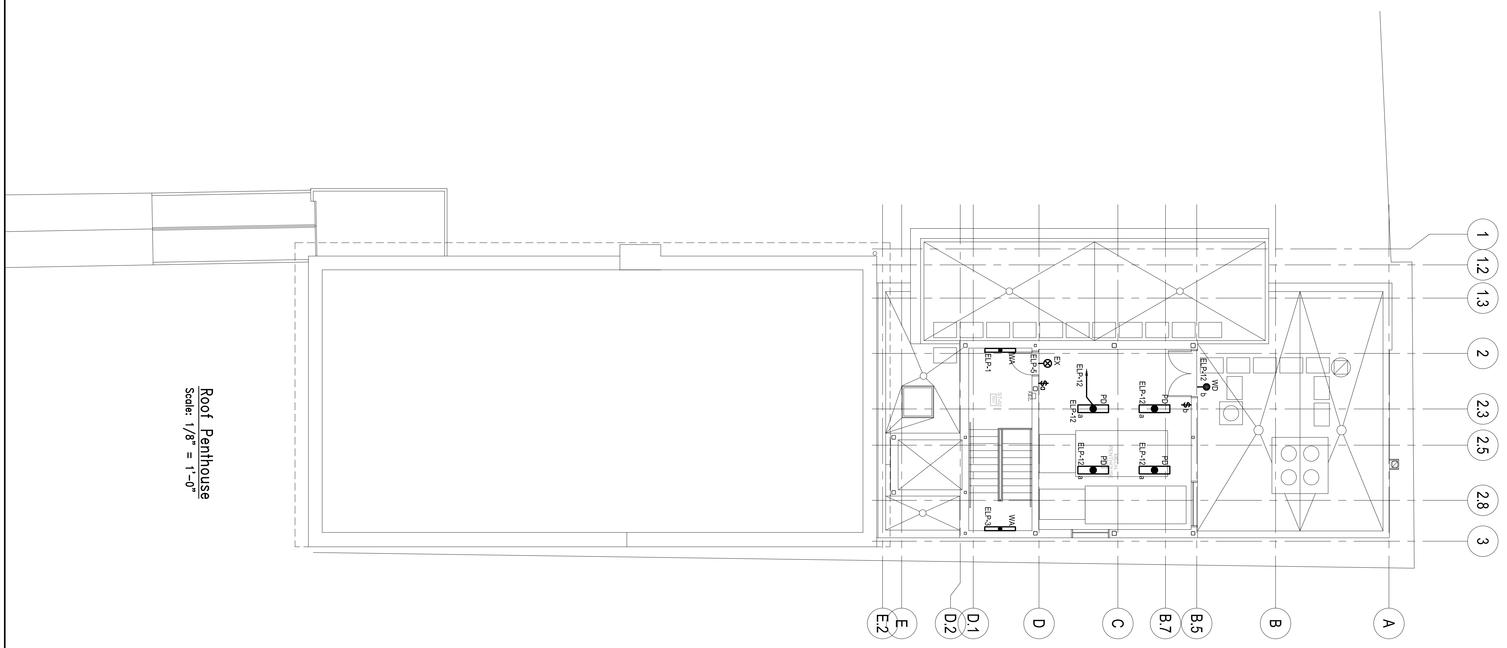

Roof Penthouse
Scale: 1/8" = 1'-0"

DRAWING NUMBER	DRAWING TITLE	DATE	REVISIONS		PROJECT	CONSULTANTS
E-5	SECOND AND PENTHOUSE PLAN LIGHTING	05/01/07		60% CD SET	GL Drawn By ##/##/## Date MAINE HISTORICAL SOCIETY	SCHWARTZ / SILVER ARCHITECTS INC. 75 Kneeland Street Telephone 617/542-6650 Boston, Massachusetts 02111 Facsimile 617/951-0779
		07/02/07		100% CD REVIEW SET		TMP Consulting Engineers Inc. 52 Temple Place TEL.617-357-6060 Boston, Massachusetts FAX.617-357-5188 02111-1306 ©2007 TMP Consulting Engineers
		07/16/07		100% CD SET		
		09/7/07	1	REVISION 1	MDC Reviewed By ##/##/## Date 489 CONGRESS ST.	
		Date	Number	Description	JJM Approved By Date PORTLAND, MAINE	