P:\2005\MC architectural\04 E Drawings\05 E\ 100547chn227a05a.dwg 07/28/07 10:07:10 AM EDT
THE FOLLOWING ARCHITECTURAL FILES WERE UPDATED ON 07/18/07 227aRoof (from files received on 07/18/07)
THE FOLLOWING ARCHITECTURAL FILES WERE UPDATED ON 07/11/07 227a01CP 227a02CP (from files received on 07/11/07)
THE FOLLOWING ARCHITECTURAL FILES WERE UPDATED ON 07/09/07 227a00B - Roof (from files received on 07/09/07)
THE FOLLOWING ARCHITECTURAL FILES WERE UPDATED ON 07/05/07 227a1B (from files received on 07/05/07)
THE FOLLOWING ARCHITECTURAL FILES WERE UPDATED ON 06/27/07 227aSite (from files received on 06/27/07)

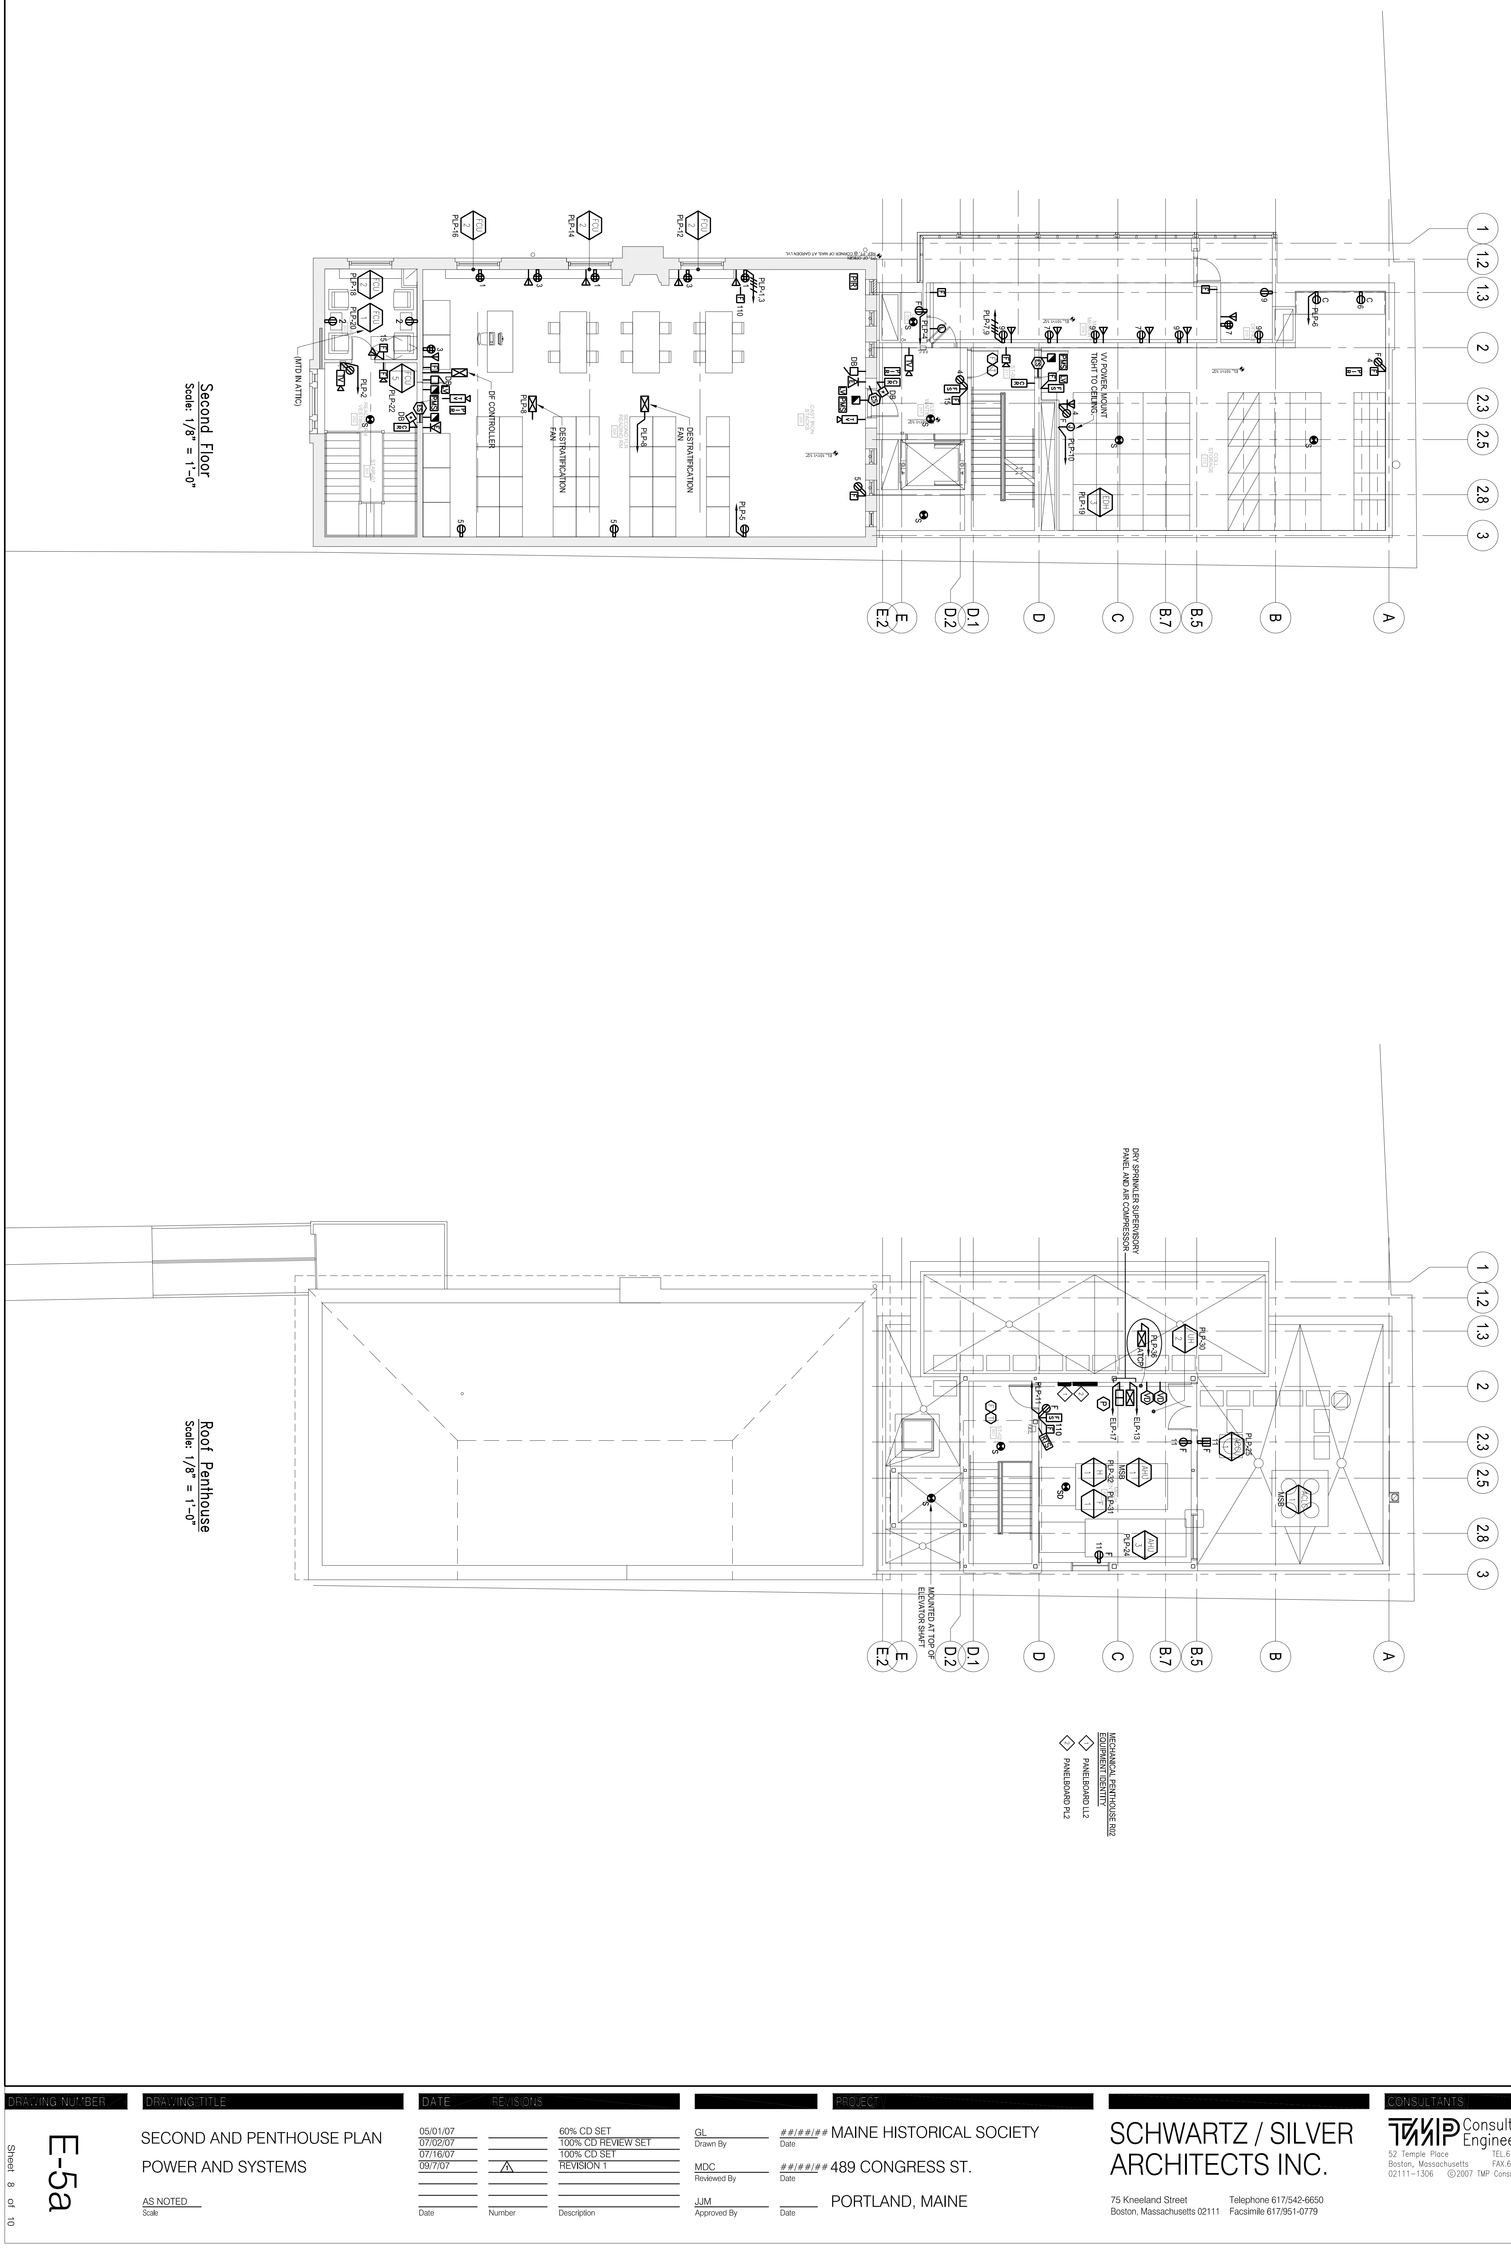

DRAWING NUMBER

E-5a

Sheet 8 of 10

DRAWING TITLE

SECOND AND PENTHOUSE PLAN

POWER AND SYSTEMS

AS NOTED
Scale

DATE	Number	REVISIONS
05/01/07		60% CD SET
07/02/07		100% CD REVIEW SET
07/16/07		100% CD SET
09/7/07	1	REVISION 1

Date

GL
Drawn By

MDC
Reviewed By

JJM
Approved By

PROJECT

##/##/## MAINE HISTORICAL SOCIETY
Date

##/##/## 489 CONGRESS ST.
Date

PORTLAND, MAINE
Date

SCHWARTZ / SILVER ARCHITECTS INC.

75 Kneeland Street
Boston, Massachusetts 02111

Telephone 617/542-6650
Facsimile 617/951-0779

CONSULTANTS

TMP Consulting Engineers Inc.
52 Temple Place
Boston, Massachusetts
02111-1306
TEL.617-357-6060
FAX.617-357-5188
©2007 TMP Consulting Engineers