HYDRUALIC REFERENCE POINTS

- TOP — TOP OF ALARM CHECK VALVE
- BOR — BOTTOM OF ALARM CHECK VALVE
- 10 — OUTLET OF DOUBLE CHECK VALVE ASSEMBLY
- 8 — INLET OF DOUBLE CHECK VALVE ASSEMBLY
- 2 — TRANSITION TO CLDI PIPE
- 1 — CONNECTION TO WATER MAIN IN BROWN STREET
- SRC — CONNECTION TO WATER MAIN IN CONGRESS STREET

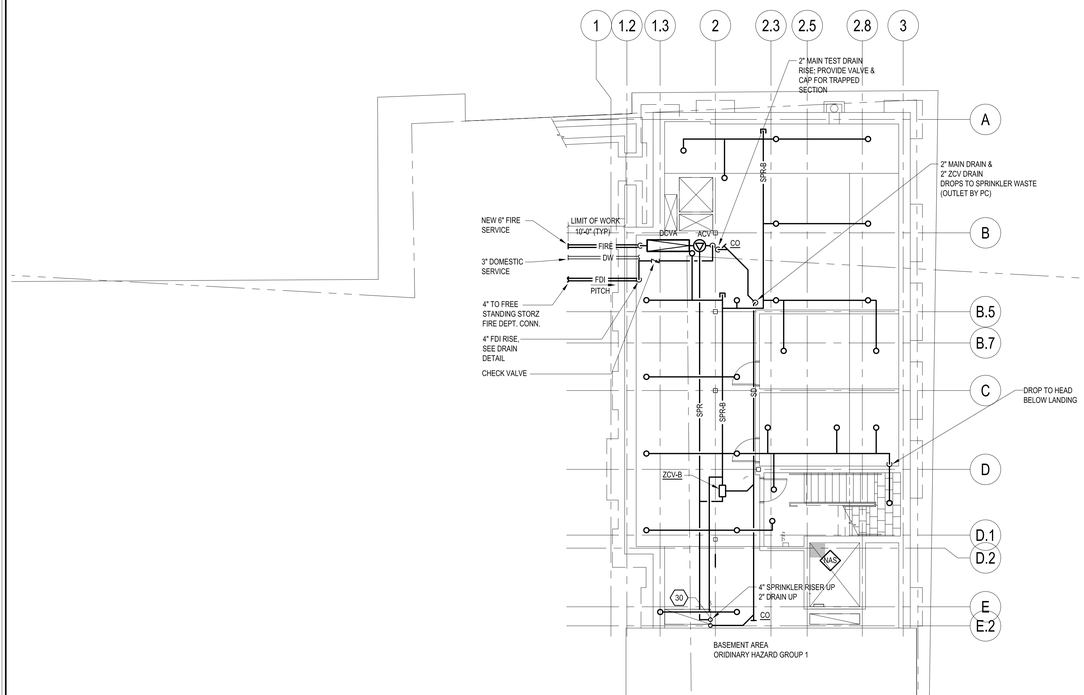

1 Basement
Scale: 1/8" = 1'-0"

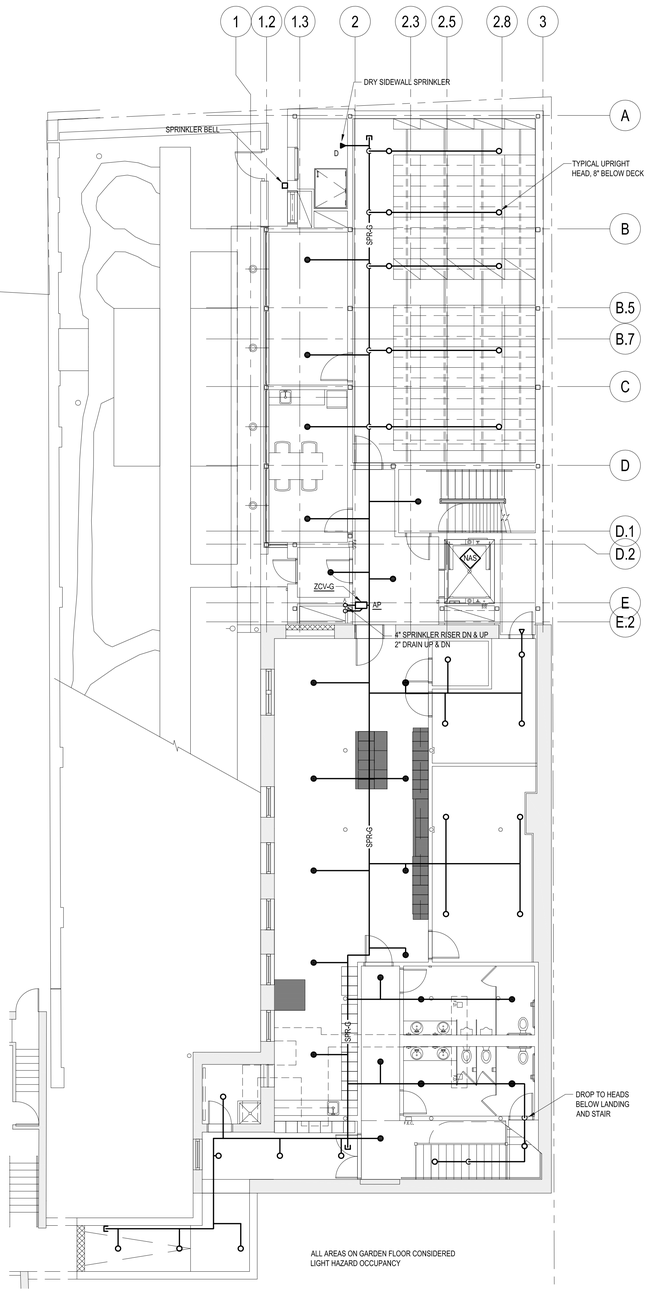

1 Garden Floor
Scale: 1/8" = 1'-0"

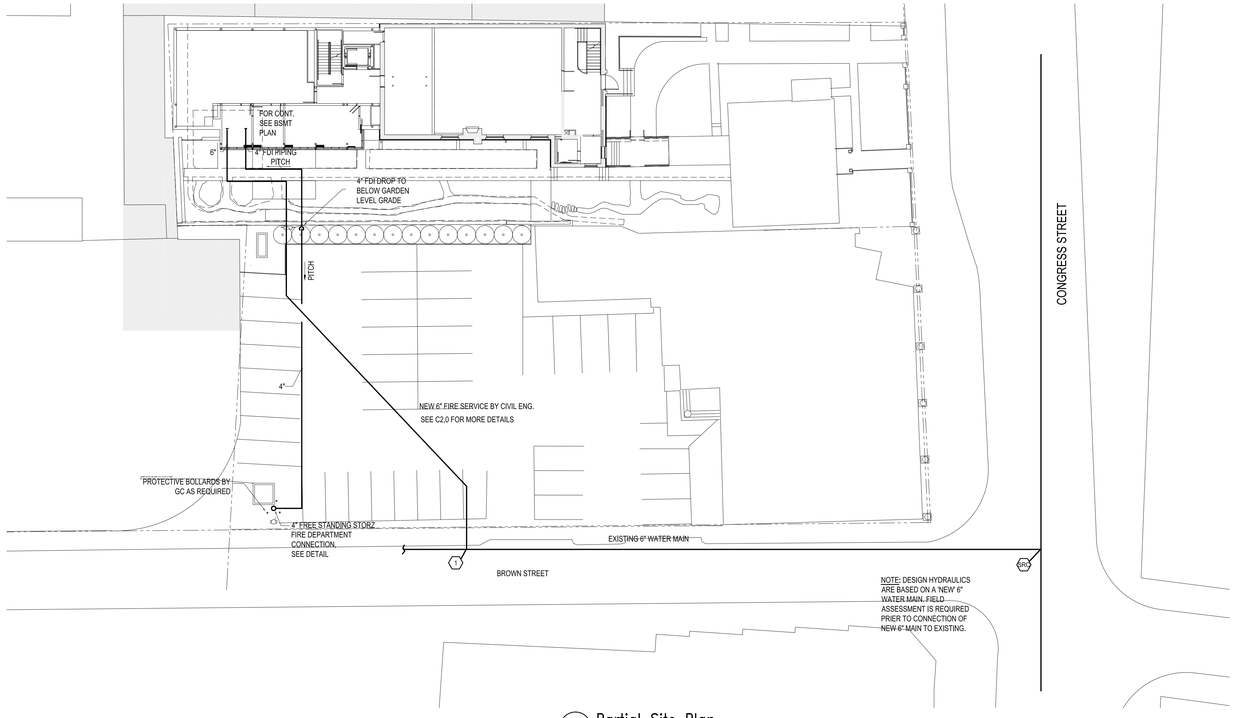

3 Partial Site Plan
Scale: 1" = 20'

CONSULTANTS

TMP Consulting Engineers Inc.
52 Temple Place
Boston, Massachusetts
02111-1306
TEL 617-357-6060
FAX 617-357-5188
©2007 TMP Consulting Engineers

SCHWARTZ / SILVER ARCHITECTS INC.
75 Kneeland Street
Boston, Massachusetts 02111
Telephone 617/542-6650
Facsimile 617/951-0779

PROJECT

MAINE HISTORICAL SOCIETY
489 CONGRESS ST.
PORTLAND, MAINE

Date	Number	Description
05/01/07		60% CD SET
07/02/07		100% CD REVIEW SET
07/16/07		100% CD SET

Drawn By	Date
MAK	07/16/07
SDA	07/16/07
Reviewed By	Date
RDW	07/16/07
Approved By	Date

DRAWING TITLE

BASEMENT PLAN / GARDEN FLOOR PLAN

1/8" = 1'-0"
Scale

DRAWING NUMBER

FP1.01

Sheet 2 of 4