P:\0405\MC\architectural\04 Drawings\DWG Files\0704703cnn227a01.dwg 07/0228 MEP 227a01 02dsw04 Oct 10, 2007 - 1:05pm smorgan
THE FOLLOWING ARCHITECTURAL FILES WERE UPDATED ON 07/18/07 227aRoof (from files received on 07/18/07)
THE FOLLOWING ARCHITECTURAL FILES WERE UPDATED ON 07/11/07 227a01CP 227a02CP (from files received on 07/11/07)
THE FOLLOWING ARCHITECTURAL FILES WERE UPDATED ON 07/09/07 227a00B - Roof (from files received on 07/09/07)
THE FOLLOWING ARCHITECTURAL FILES WERE UPDATED ON 07/05/07 227gTB (from files received on 07/05/07)
THE FOLLOWING ARCHITECTURAL FILES WERE UPDATED ON 06/27/07 227aSite (from files received on 06/27/07)

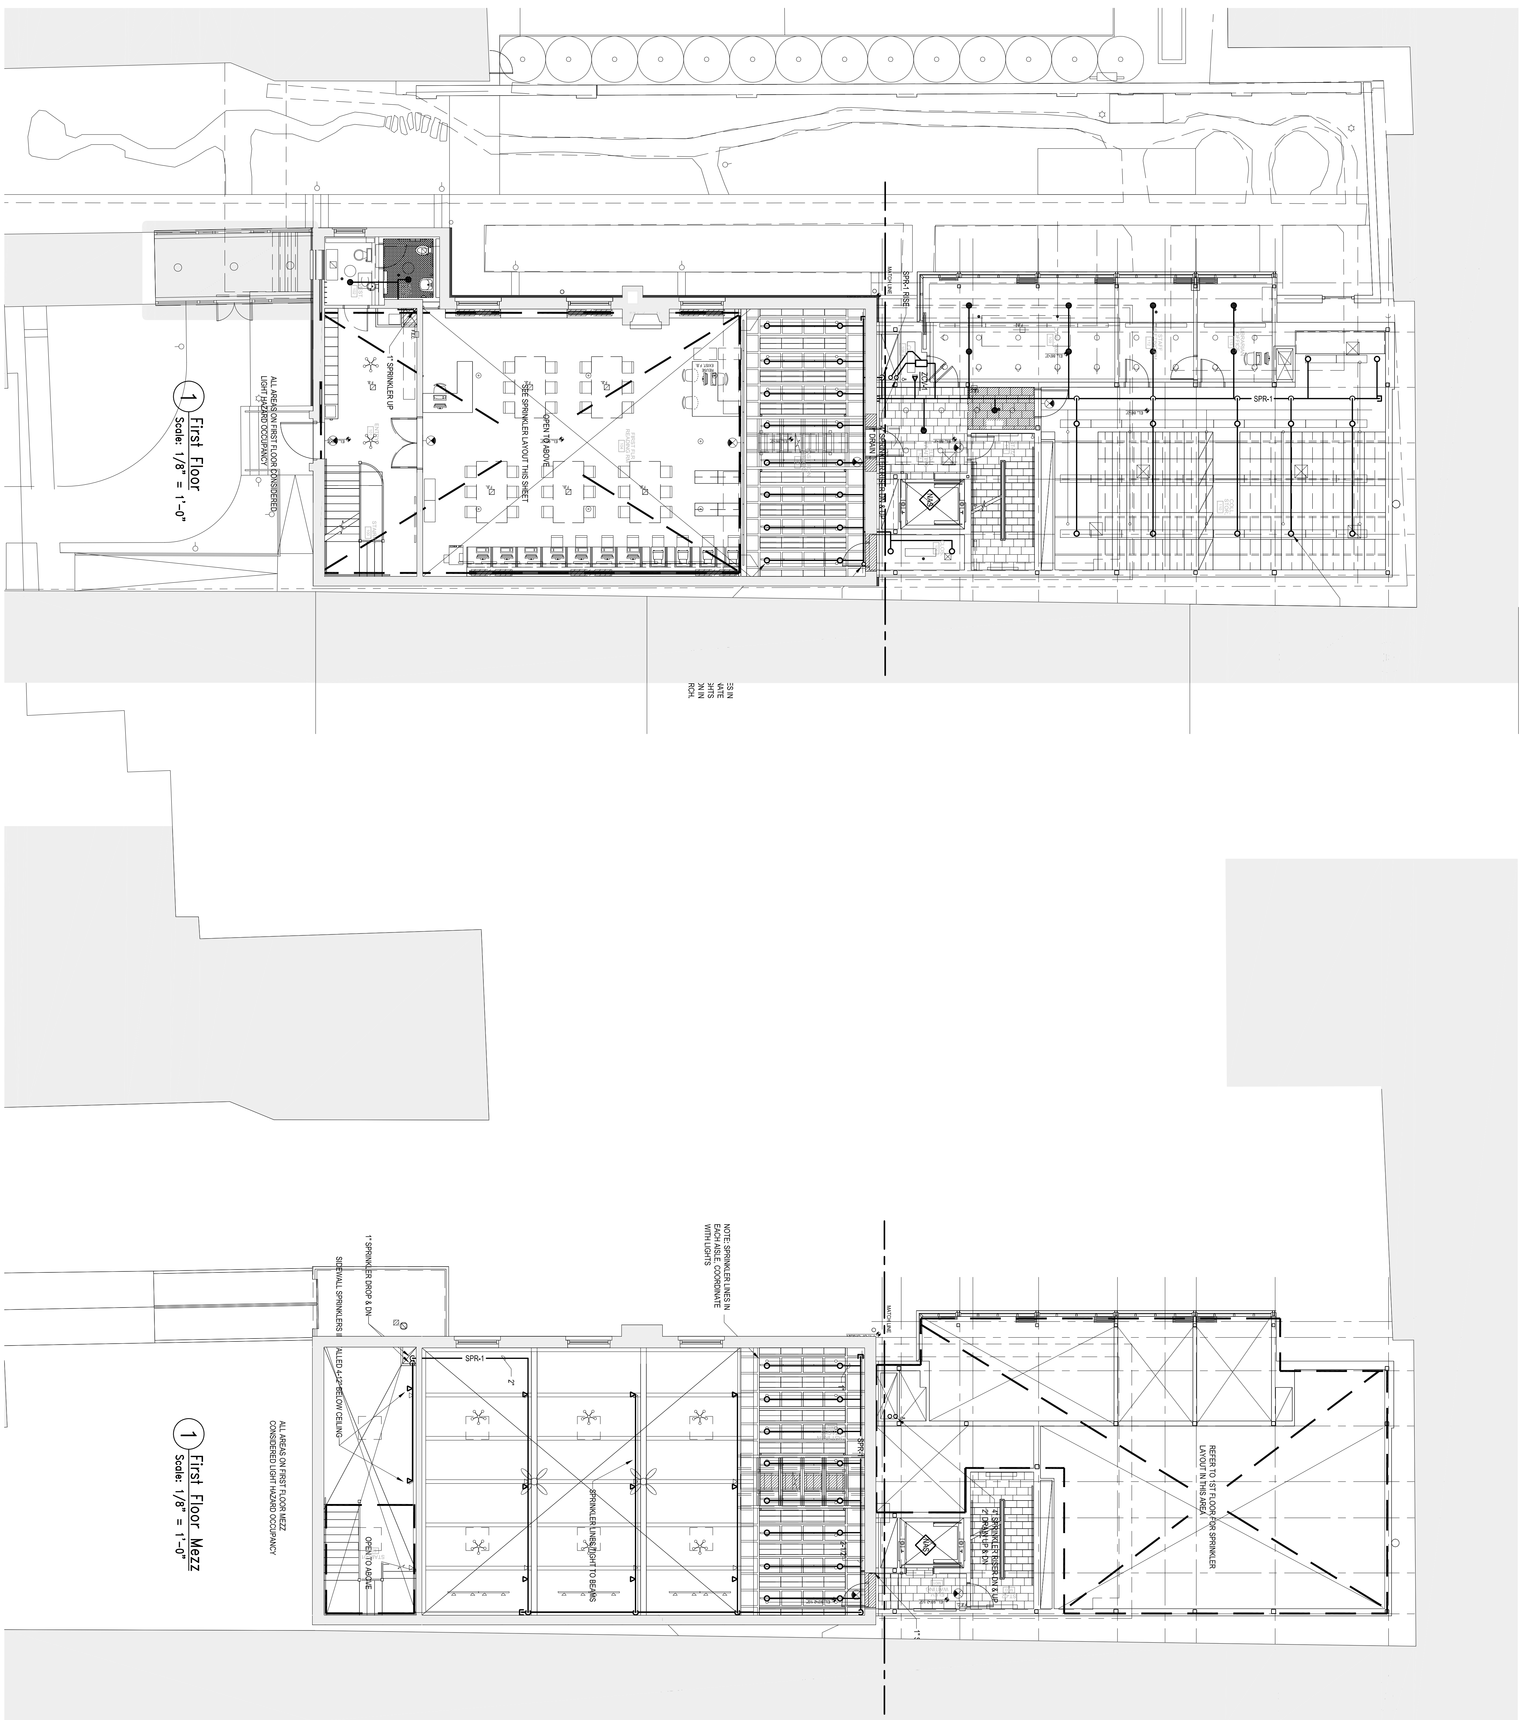


| DRAWING NUMBER | DRAWING TITLE | DATE | REVISIONS | | PROJECT | CONSULTANTS |
|---|---|---|---|---|---|---|
| FP1.02 | FIRST FLOOR PLAN / FIRST FLOOR MEZZ. | 05/01/07 | 60% CD SET | MAK 07/16/07 Drawn By Date | MAINE HISTORICAL SOCIETY | SCHWARTZ / SILVER ARCHITECTS INC. |
| | | 07/02/07 | 100% CD REVIEW SET | | | |
| | | 07/16/07 | 100% CD SET | SDA 07/16/07 Reviewed By Date | 489 CONGRESS ST. | |
| | | | | RDW 07/16/07 Approved By Date | PORTLAND, MAINE | |
| | 1/8"=1'-0" Scale | Date | Number Description | | | |

75 Kneeland Street Telephone 617/542-6650
Boston, Massachusetts 02111 Facsimile 617/951-0779

TMP Consulting Engineers Inc.
52 Temple Place TEL:617-357-6060
Boston, Massachusetts FAX:617-357-5188
02111-1306
©2007 TMP Consulting Engineers