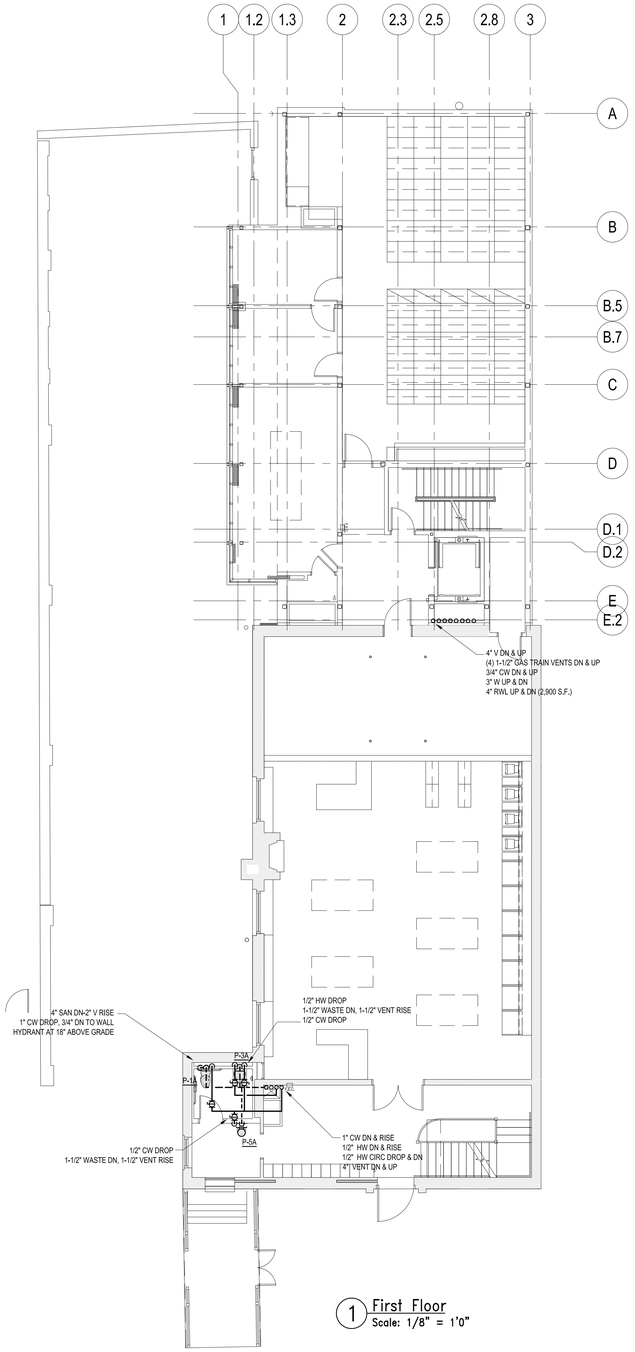

1 First Floor
Scale: 1/8" = 1'0"

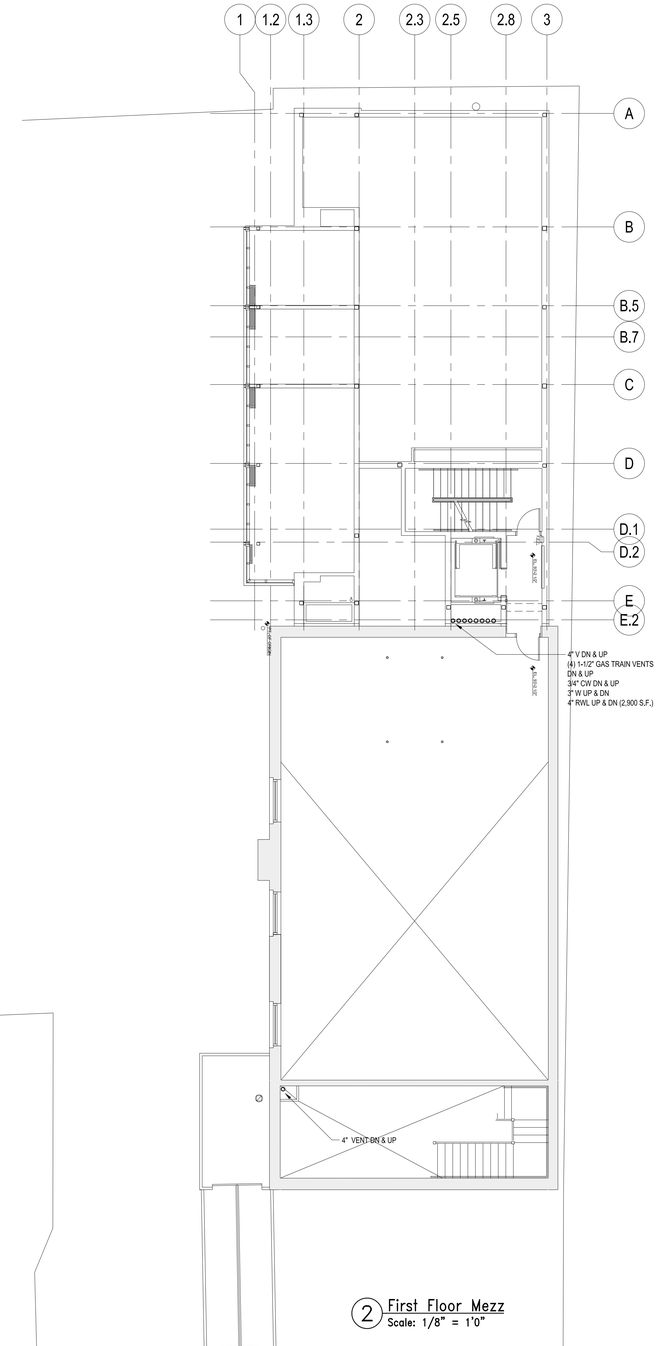

2 First Floor Mezz
Scale: 1/8" = 1'0"

THE FOLLOWING ARCHITECTURAL FILES WERE UPDATED ON 06/27/07 2215dSite (from files received on 06/27/07)
THE FOLLOWING ARCHITECTURAL FILES WERE UPDATED ON 07/05/07 2215dB (from files received on 07/05/07)
THE FOLLOWING ARCHITECTURAL FILES WERE UPDATED ON 07/09/07 2215dB Roof2ZCP (from files received on 07/09/07)
THE FOLLOWING ARCHITECTURAL FILES WERE UPDATED ON 07/11/07 2215dRoof 2ZCP (from files received on 07/11/07)
THE FOLLOWING ARCHITECTURAL FILES WERE UPDATED ON 07/18/07 2215dRoof (from files received on 07/18/07)
THE FOLLOWING ARCHITECTURAL FILES WERE UPDATED ON 09/04/07 2215dMA Roof (from files received on 09/04/07)

CONSULTANTS

TMP Consulting Engineers Inc.
52 Temple Place
Boston, Massachusetts
02111-1305
TEL 617-357-6060
FAX 617-357-6188
@2007 TMP Consulting Engineers

SCHWARTZ / SILVER ARCHITECTS INC.
75 Kneeland Street Boston, Massachusetts 02111
Telephone 617/542-6650
Facsimile 617/951-0779

PROJECT
MAINE HISTORICAL SOCIETY
489 CONGRESS ST.
PORTLAND, MAINE

Date	Description
05/01/07	60% CD SET
07/02/07	100% CD REVIEW SET
07/16/07	100% CD SET

07/16/07	Date
DF	Drawn By
SDA	Reviewed By
RDW	Approved By

DRAWING TITLE
FIRST FLOOR PLAN /
FIRST FLOOR PLAN MEZZ.

1/8"=1'-0"
Scale

DRAWING NUMBER
P1.02