Fri, 10 Aug 2007 13:12:04 -0400 \\Boston\Projects\2006\06047\cad\arch\227S03.dwg Plotted: 07/28/07 by smorgan
THE FOLLOWING ARCHITECTURAL FILES WERE UPDATED ON 07/18/07 227aRoof (from files received on 07/18/07)
THE FOLLOWING ARCHITECTURAL FILES WERE UPDATED ON 07/11/07 227a01CP 227a02CP (from files received on 07/11/07)
THE FOLLOWING ARCHITECTURAL FILES WERE UPDATED ON 07/09/07 227a00B - Roof (from files received on 07/09/07)
THE FOLLOWING ARCHITECTURAL FILES WERE UPDATED ON 07/05/07 227a1B (from files received on 07/05/07)
THE FOLLOWING ARCHITECTURAL FILES WERE UPDATED ON 06/27/07 227aSite (from files received on 06/27/07)

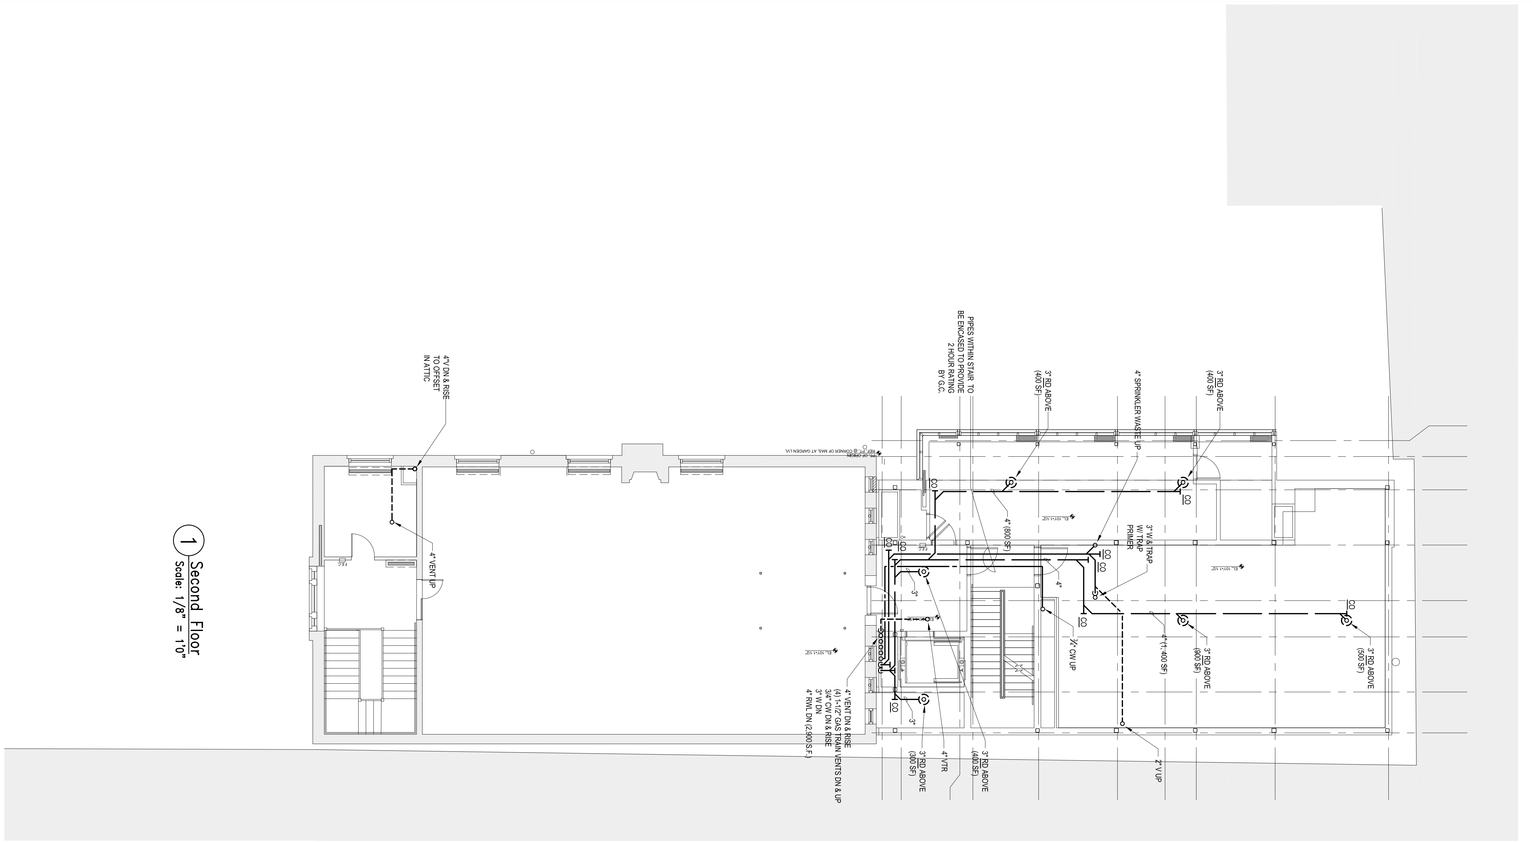

1 Second Floor
Scale: 1/8" = 1'0"

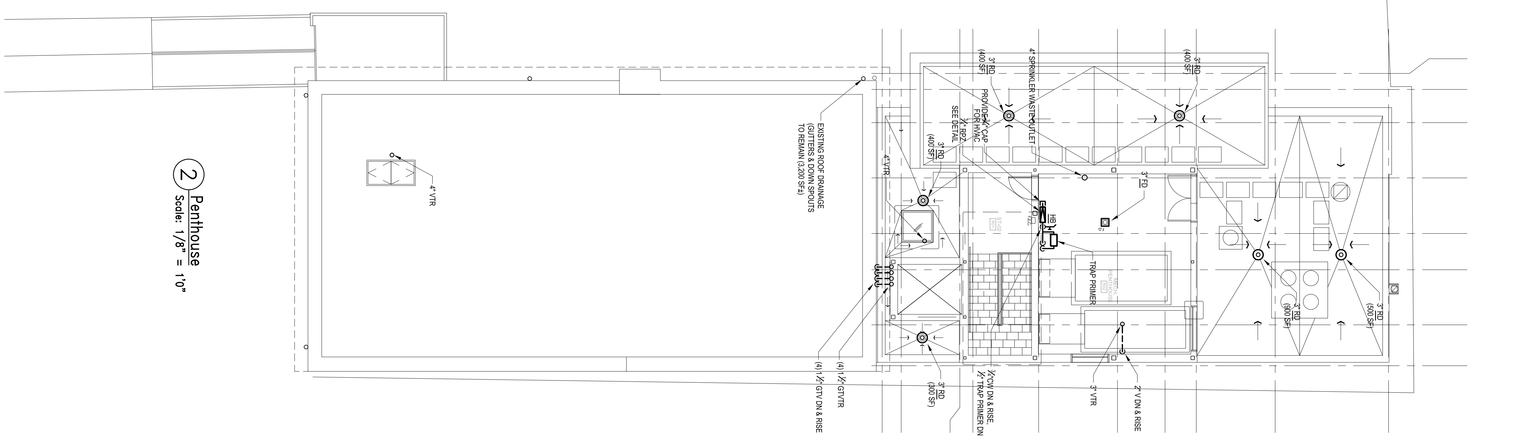

2 Penthouse
Scale: 1/8" = 1'0"

DRAWING NUMBER
P1.03

DRAWING TITLE
SECOND FLOOR PLAN /
ROOF PENTHOUSE

1/8"=1'-0"
Scale

DATE		REVISIONS
05/01/07		60% CD SET
07/02/07		100% CD REVIEW SET
07/16/07		100% CD SET
09/7/07	1	REVISION 1
Date	Number	Description

MAK 07/16/07
Drawn By Date
SDA 07/16/07
Reviewed By Date
RDW 07/16/07
Approved By Date

PROJECT
MAINE HISTORICAL SOCIETY
489 CONGRESS ST.
PORTLAND, MAINE

SCHWARTZ / SILVER ARCHITECTS INC.
75 Kneeland Street Telephone 617/542-6650
Boston, Massachusetts 02111 Facsimile 617/951-0779

CONSULTANTS
TMP Consulting Engineers Inc.
52 Temple Place TEL.617-357-6060
Boston, Massachusetts FAX.617-357-5188
02111-1306 ©2007 TMP Consulting Engineers