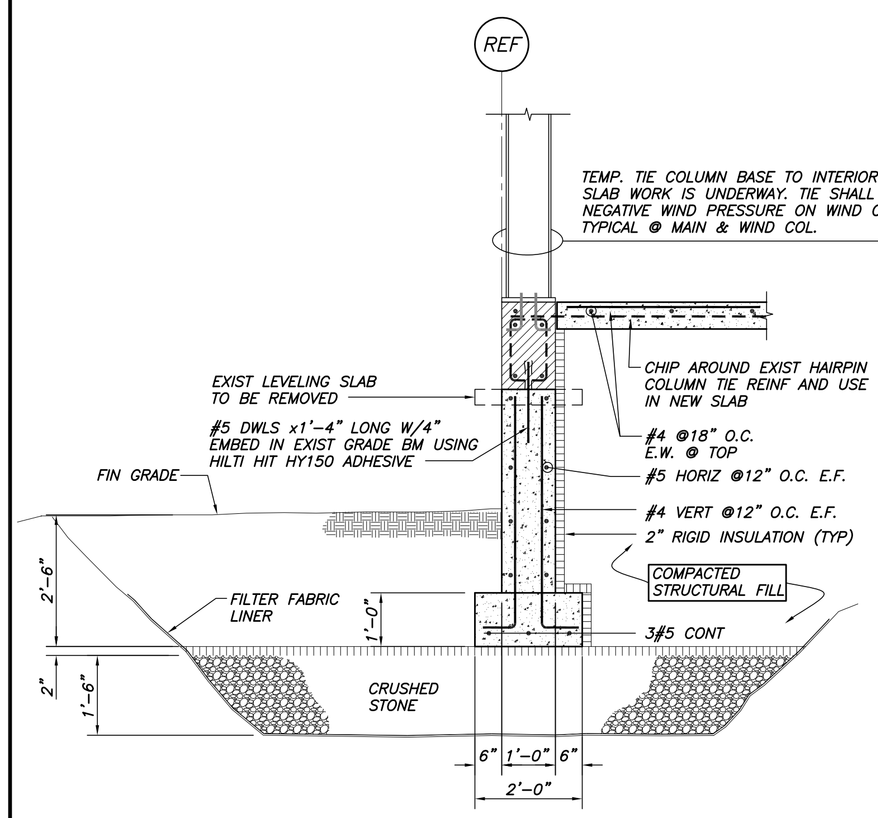

SECTION 1
1/2"=1'-0"
S2,S3

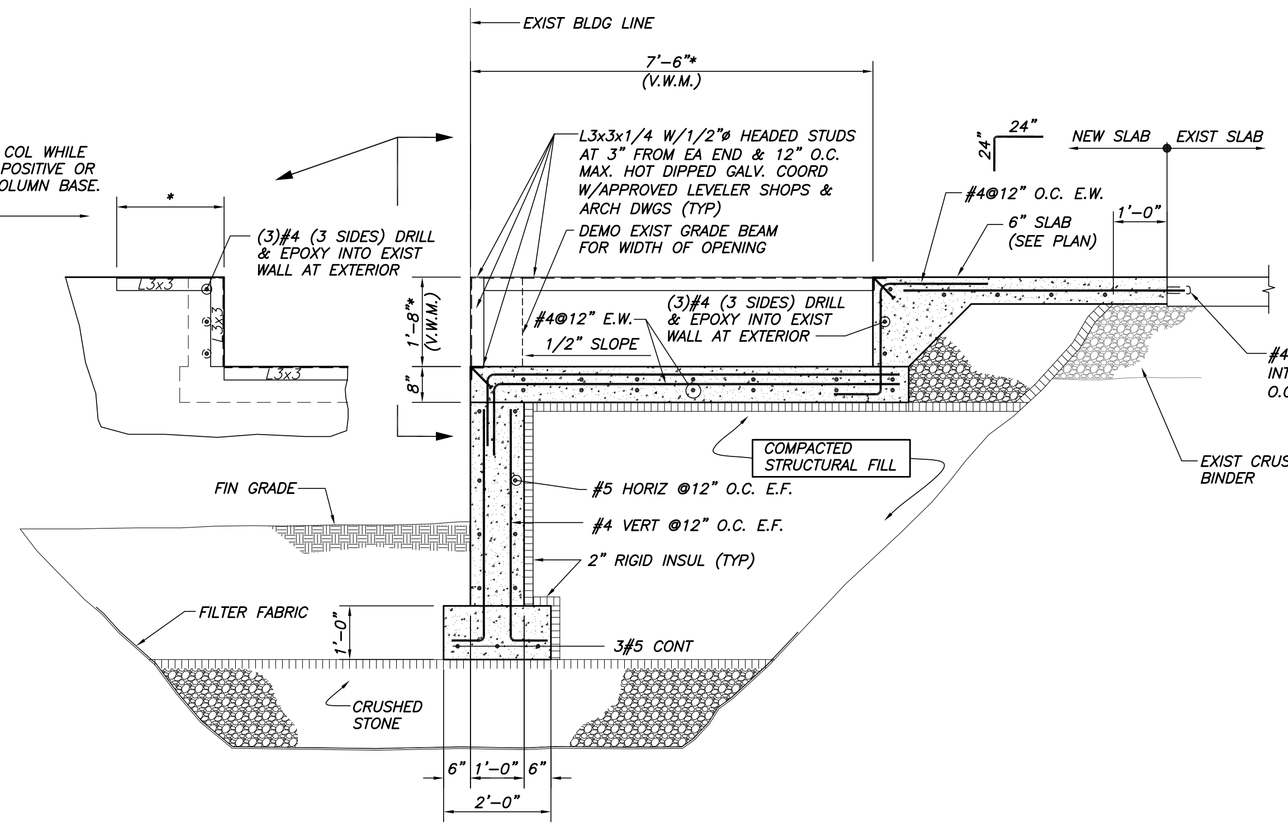

SECTION 2
1/2"=1'-0"
S2,S3

NOTE: * INDICATES DIM TO BE COORD. W/APPROVED DOCK LEVELER SHOP DWGS.

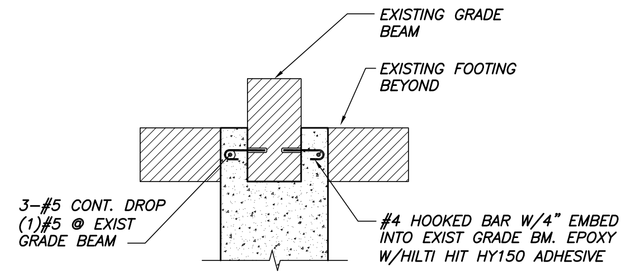

SECTION 3
1/2"=1'-0"
S2,S3

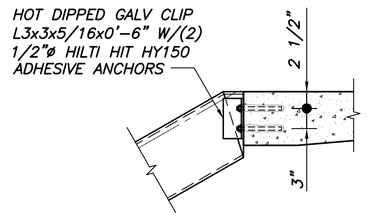

DETAIL A
3/4"=1'-0"
S4

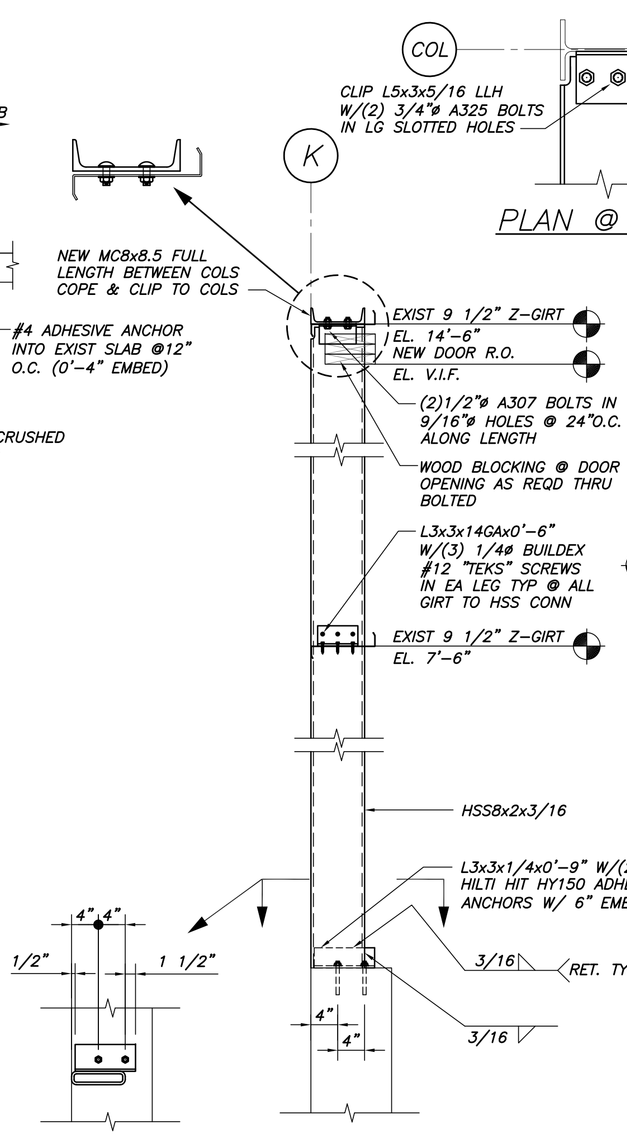

SECTION 7
3/4"=1'-0"
S3

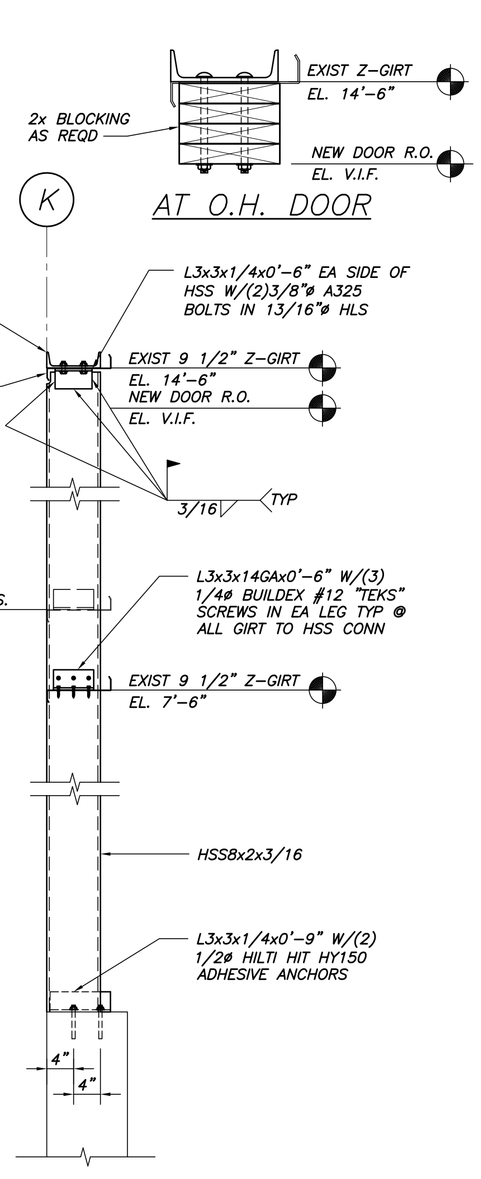

SECTION 8
3/4"=1'-0"
S2,S3

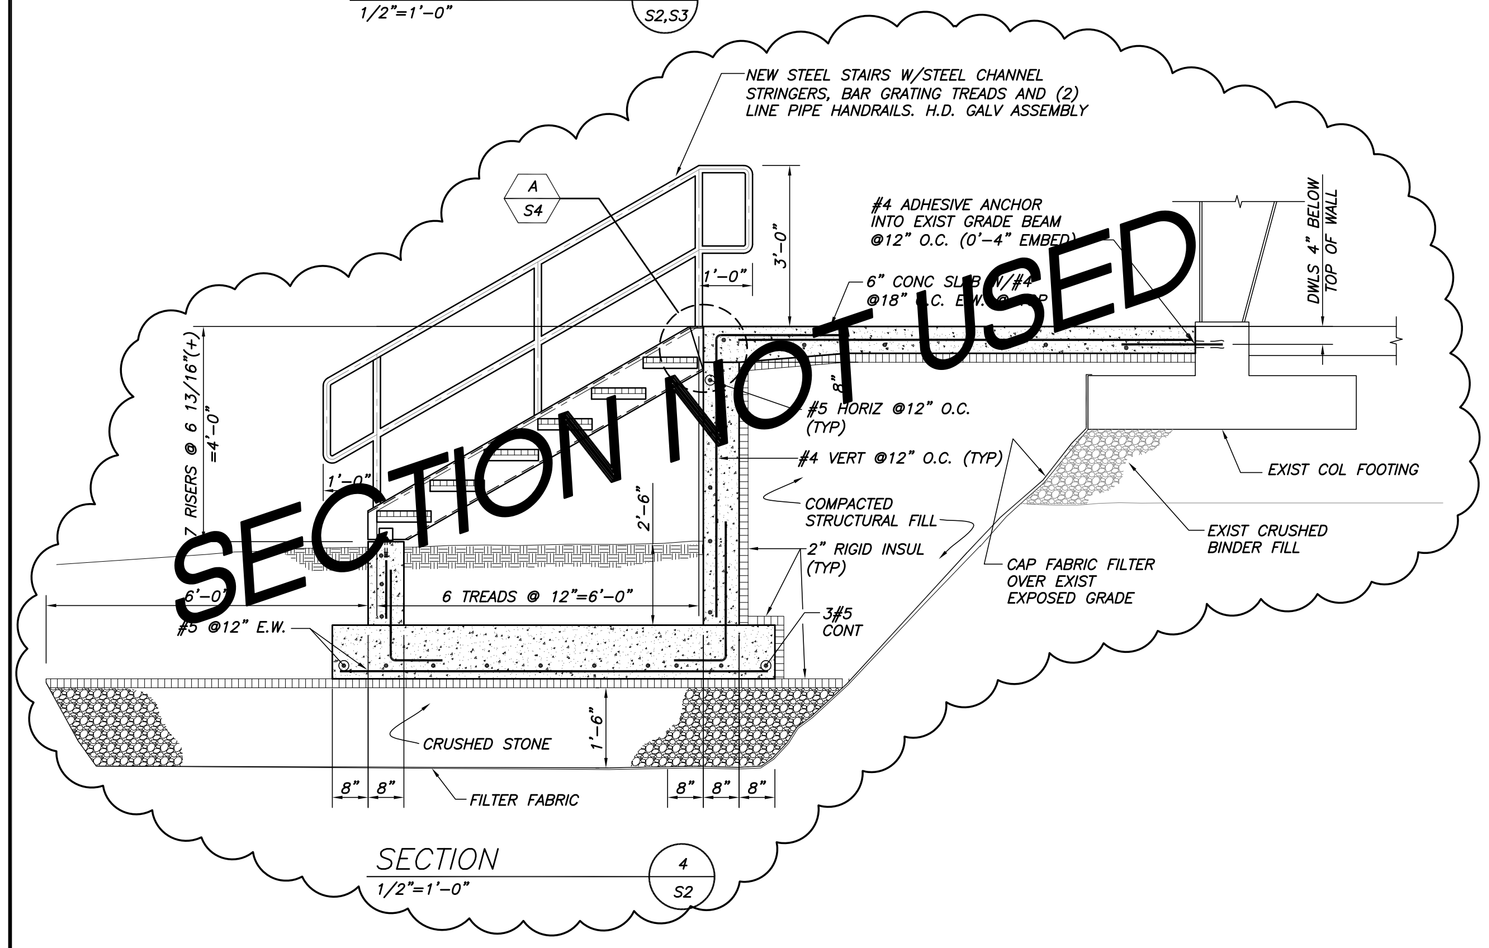

SECTION NOT USED

SECTION 4
1/2"=1'-0"
S2

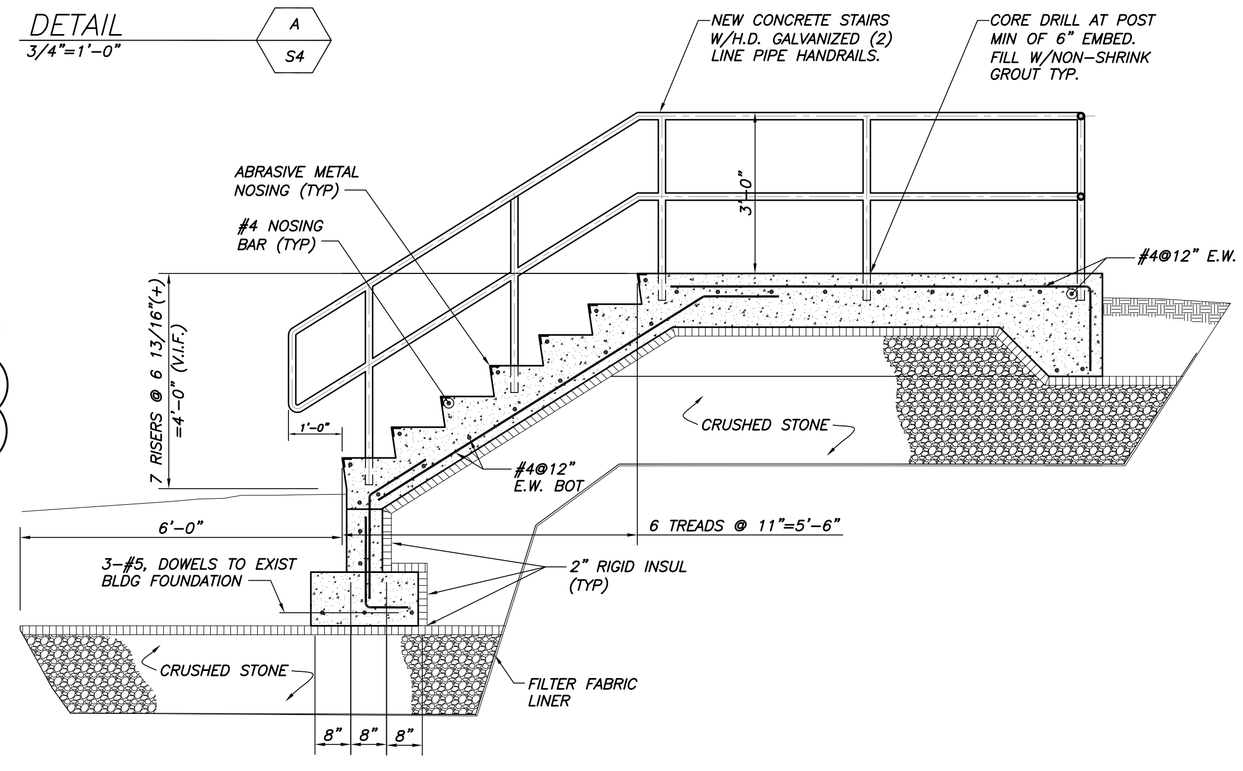

SECTION 5
1/2"=1'-0"
S2

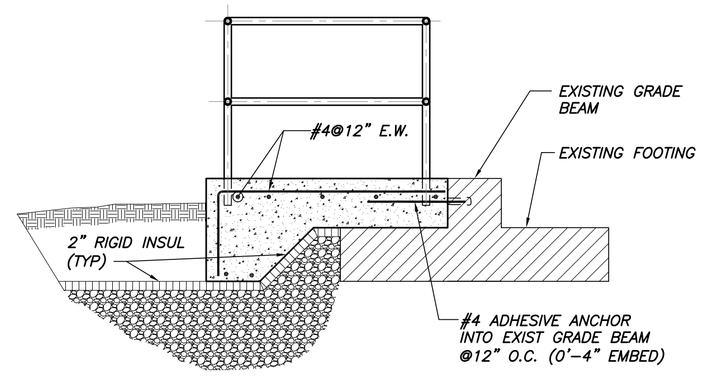

SECTION 6
1/2"=1'-0"
S2

THIS DRAWING IS AN INSTRUMENT OF SERVICE AND SHALL REMAIN THE PROPERTY OF BECKER STRUCTURAL ENGINEERS INC. IT SHALL NOT BE REPRODUCED, COPIED, LENT OR DISPOSED OF DIRECTLY OR INDIRECTLY NOR USED FOR ANY PURPOSE OTHER THAN FOR WHICH IT IS SPECIFICALLY FURNISHED AND MUST BE RETURNED TO BECKER STRUCTURAL ENGINEERS INC. ON COMPLETION OF WORK, IF REQUESTED.

BECKER STRUCTURAL ENGINEERS
75 York Street, Portland, Maine 04101
207.879.1838 • beckerstructural.com

STATE OF MAINE
PAUL B. BECKER
NO. 8554
LICENSED PROFESSIONAL ENGINEER

Rev. No	Date	Issued For	Apprd
	11-7-12	ISSUED FOR PERMIT / BIDDING	
	12-7-12	ISSUED FOR REVISED DOOR SIZES	
	3/8/13	REVISED STAIR LOCS & CONFIG & ADDED ADDL LOADING DOCK	

765 WARREN AVENUE
LOADING DOCKS
PORTLAND, MAINE

SECTIONS & DETAILS

Designed	Scale
PBB	AS NOTED
Drawn	Date
RJB	11/7/12
Checked	Becker Job Number
PBB	2909

S4