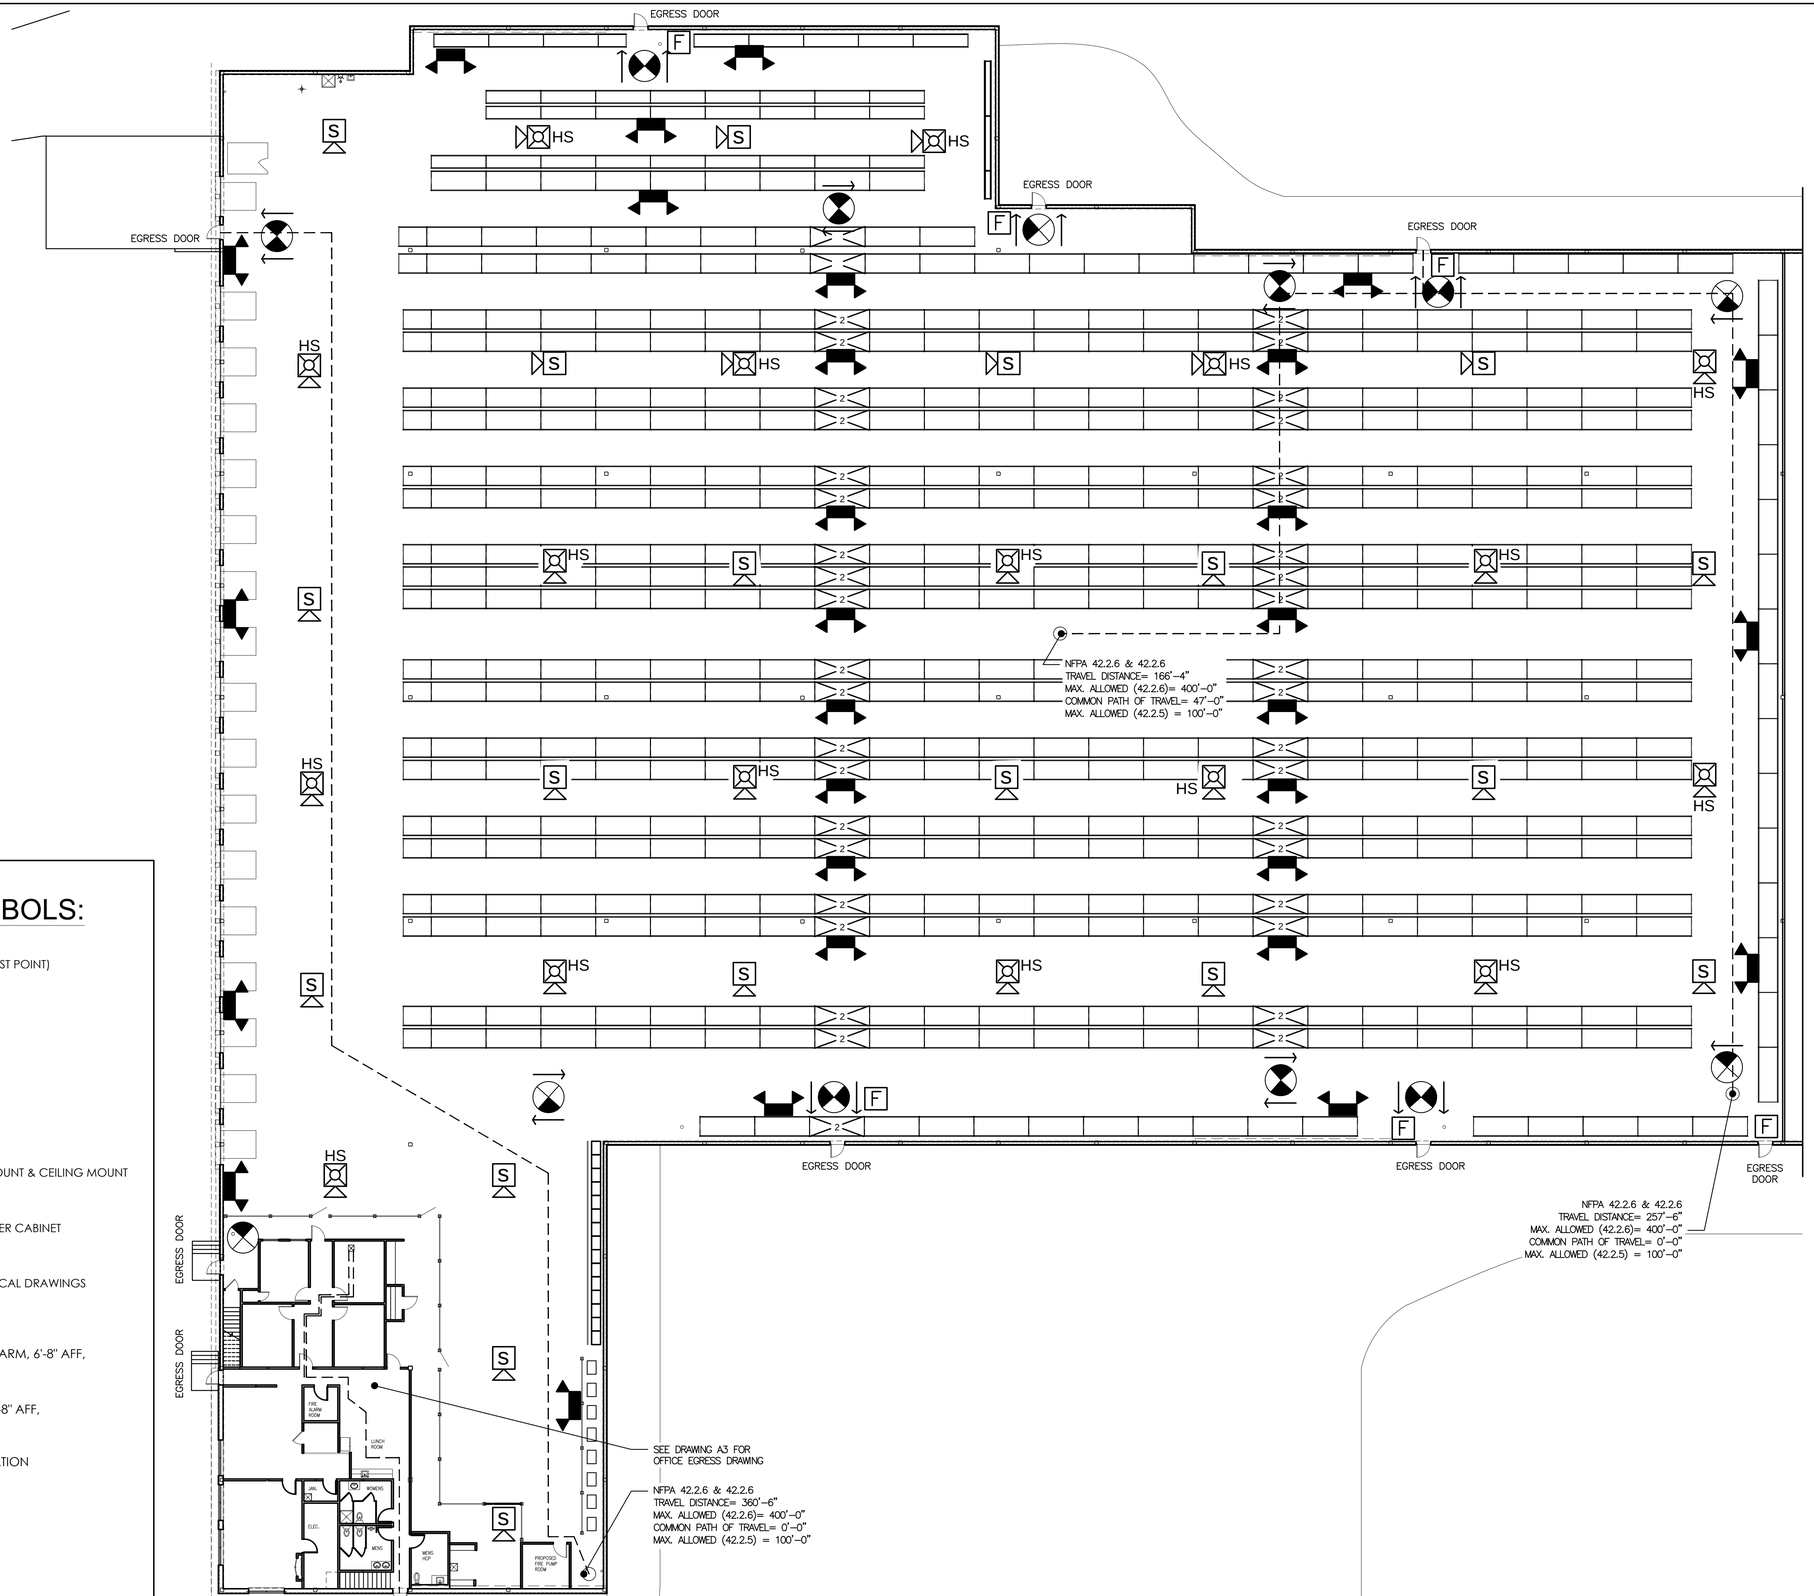


## LIFE SAFETY SYMBOLS:

- TRAVEL DISTANCE (FROM FURTHEST POINT)

OCCUPANCY LOAD

- 39/180 — OCCUPANT LOAD / EGRESS CAPACITY
- OFFICE USE
- CONFERENCE USE
- DIRECTIONAL EXIT SIGN WALL MOUNT & CEILING MOUNT
- F.E.C. — FULLY-RECESSED FIRE EXTINGUISHER CABINET
- EMERGENCY LIGHTS, SEE ELECTRICAL DRAWINGS
- HS — FIRE ALARM AUDIO/VISUAL ALARM, 6'-8" AFF, WITH "C" CEILING MOUNTED
- S — FIRE ALARM VISUAL ALARM, 6'-8" AFF, WITH "C" CEILING MOUNTED
- F — FIRE ALARM MANUAL PULL STATION
- FACP — FIRE ALARM CONTROL PANEL

2 NTS LEGEND

1 1/16"=1'-0" EGRESS DIAGRAM - WAREHOUSE

DO NOT SCALE DRAWINGS


ARCHITECT

Graham Architects

59 Mills Road
Kennebunkport, ME 04046
207.967.8850
www.grahamarchitects.com


GENERAL CONTRACTOR

STRUCTURAL ENGINEER

MEP ENGINEER

CLIENT

CBRE | Boulos Asset Management
1 Canal Plaza
Portland, ME 04101

PROJECT

# Existing Warehouse Office Expansion

765 Warren Avenue
Portland, ME 04101

CBL: 316 A003001

LICENSED ARCHITECT DAVID J. GRAHAM No. 3113 STATE OF MAINE

ISSUED FOR PERMIT

INFORMATION

Path: M:/boulos/warren
Issue Date: 12/17/14
Drawn By: djg
Checked By:
Revision:
1.
2.
3.
4.

TITLE

PROPOSED WAREHOUSE RACK PLAN & LIFE SAFETY PLAN

SCALE

1/16"=1'-0"


© 2014 Graham Architects. All rights reserved. Information, material, and designs in this document are proprietary to and owned by Endodontic Associates, and may not be disclosed to any third party, reproduced, posted on a global computer information network, or distributed in any way without the written consent from Graham Architects.


A-4