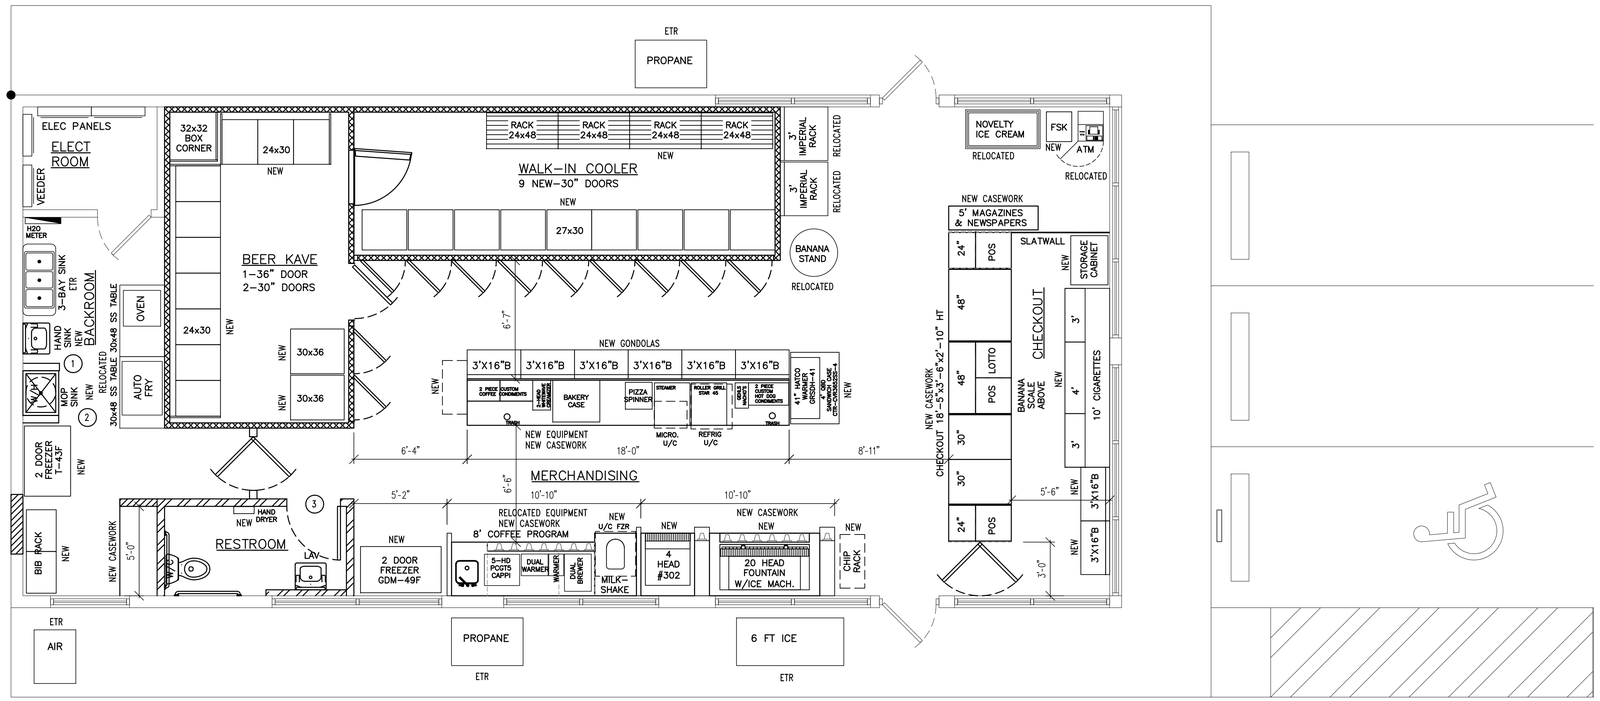

EQUIPMENT PLAN

1/4" = 1'-0"

EQUIPMENT PLAN GENERAL NOTES:

1. FINAL SELECTION AND LAYOUT OF EQUIPMENT TO BE DETERMINED BY OWNER AND REVIEWED BY ARCHITECT.
2. PROVIDE TOOL FREE ACCESS PANELS TO ASSOCIATED INDIRECT DRAINS IN ALL CABINETS WITH EQUIPMENT RELATED TO INDIRECT DRAINS.
3. CONTROLS AND OPERATING MECHANISMS ALONG ACCESSIBLE ROUTES SHALL COMPLY WITH ADAAG REQUIREMENTS.
4. FOOD SERVICE LINES SHALL HAVE A MINIMUM OF 36" CLEAR. SELF SERVICE SHELVES AND DISPENSING DEVICES FOR TABLEWARE, DISHWARE, CONDIMENTS, FOOD AND BEVERAGE SHALL BE INSTALLED TO COMPLY WITH ADAAG. FRONT APPROACH ITEMS SHALL BE NO HIGHER THAN 48" AND NO LOWER THAN 15" FROM FLOOR LEVEL. SIDE APPROACH ITEMS SHALL BE NO HIGHER THAN 54" AND NO LOWER THAN 9" FROM FLOOR LEVEL.
5. BEVERAGE DISPENSER TO HAVE PUSH-BUTTON ACTUATION.
6. EQUIPMENT MOUNTING INSTALLTION REQUIREMENTS:
   ALL COUNTER MOUNTED EQUIPMENT WEIGHING OVER 30 LBS SHALL BE SEALED TO THE COUNTER OR BE PROVIDED WITH 6" LEGS.
   ALL FLOOR MOUNTED EQUIPMENT SHALL BE SEALED TO THE FLOOR, BE PROVIDED WITH 6" LEGS OR SHALL HAVE CASTERS.

PLAN NOTES:

1. PROVIDE SOAP AND PAPER TOWEL DISPENSER AT HAND SINK
2. PROVIDE MOP HOLDER
3. PROVIDE ADA SIGNAGE. SEE DETAIL THIS SHEET

(A) DUAL TOILET TISSUE DISPENSER

KIMBERLY-CLARK KIMCARE KC109608. PROVIDED BY OWNER, INSTALLED BY G.C.

(B) 42" LONG X 1-1/4" DIA. GRAB BAR WITH PEENED SURFACE

BOBRICK: B-6806x42

(J) 18" LONG X 1-1/4" DIA. GRAB BAR WITH PEENED SURFACE

BOBRICK: B-6806x18

(C) 36" LONG X 1-1/4" DIA. GRAB BAR WITH PEENED SURFACE

BOBRICK: B-6806x36

(D) CHANNEL FRAMED MIRROR

BOBRICK: B-165 2436 SERIES

(E) ELECTRIC HAND DRYER, SURFACE MOUNTED

WORLD DRYER A SERIES

(F) HAND SOAP DISPENSER, SURFACE MOUNTED

KIMBERLY-CLARK KIMCARE KC192144. PROVIDED BY OWNER, INSTALLED BY G.C.

(G) PAPER TOWEL DISPENSER, SURFACE MOUNTED

KIMBERLY-CLARK KIMCARE KC109767. PROVIDED BY OWNER, INSTALLED BY G.C.

(H) MOP HOLDER

BOBRICK: B-223x24

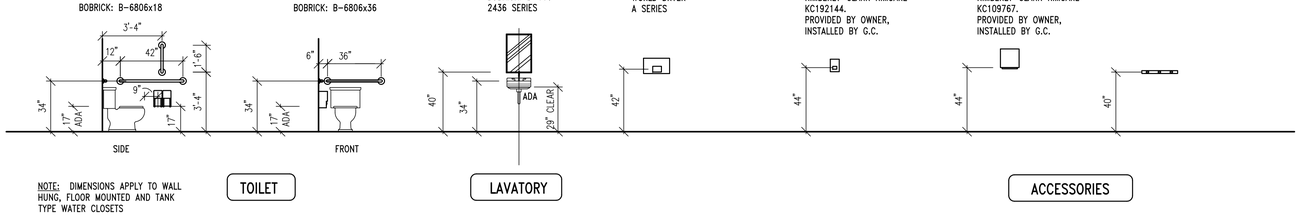

NOTE: DIMENSIONS APPLY TO WALL HUNG, FLOOR MOUNTED AND TANK TYPE WATER CLOSETS

ACCESSIBLE TOILET ROOM LEGEND

1/4" = 1'-0"

TOILET ROOM GENERAL NOTES:

1. PROVIDE FIRE RETARDANT TREATED (F.R.T.) WOOD BLOCKING IN WALLS @ TOILET PARTITIONS, GRAB BARS, ETC. AS REQUIRED PER MANUFACTURER'S RECOMMENDATIONS.
2. COORDINATE PLUMBING FIXTURE TYPES, FLOOR DRAINS (F.D.) AND INSTALLATION PROCEDURES WITH APPROVED PLUMBING DWGS AND MANUFACTURER'S RECOMMENDATIONS.
3. A.D.A. COMPLIANT TOILET FIXTURES AND INSTALLATION SHALL CONFORM TO O.B.C. & A.D.A. ACCESSIBILITY GUIDELINES.
   WATER CLOSET FLUSH CONTROLS MUST BE MOUNTED ON OPEN SIDE OF TOILET AREA.
4. A.D.A. COMPLIANT LAVATORIES SHALL HAVE INSULATED DRAIN PIPES & HOT WATER PIPES PER A.D.A.A.G. 4.22.6
5. A.D.A. COMPLIANT FAUCETS SHALL BE OPERABLE WITH 1 HAND AND NOT TIGHT-GRASPING PER A.D.A.A.G. 4.22.6

ADA SIGNAGE DETAIL

ADA SIGN

1/4" THICK SIGNS GRADE 2 BRAILLE

NOTES

1. CHARACTERS AND SYMBOLS SHALL CONTRAST WITH THEIR BACKGROUND.
2. IDENTIFICATION SYMBOLS ARE TO BE MOUNTED AT 60" ABOVE FLOOR ON LATCH SIDE OF DOOR.
3. LETTERS & NUMBERS ON SIGNS SHALL BE RAISED 1/32" MIN., SHALL BE A MIN.OF 5/8" HIGH & SHALL BE SANS-SERIF UPPERCASE CHARACTERS ACCOMPANIED BY GRADE 2 BRAILLE.

LICENSED ARCHITECT
BRUCE A. TAYLOR
NO. 3598
STATE OF MAINE

Revisions:

arkinetics
architects + urbanists
Architecture · Planning · Interiors · Preservation · Urban Design
www.arkinetics.com
Cleveland Office
3723 Pearl Road
Cleveland, OH 44109
P: 216.749.7800
F: 216.749.1300
Lorain Office
201 1/2 Fifth Street
Lorain, OH 44052
P: 440.246.3100
F: 440.246.5017

Project:

A Renovation For:
Irving Oil Marketing
Store #7017
270 Riverside Street
Portland, ME 04103-1040

arkinetics Project #: 12025.07

Drawing Title

EQUIPMENT PLAN

Date of Issue:

Plan Review	08/28/12

© arkinetics

Sheet #:

A-103