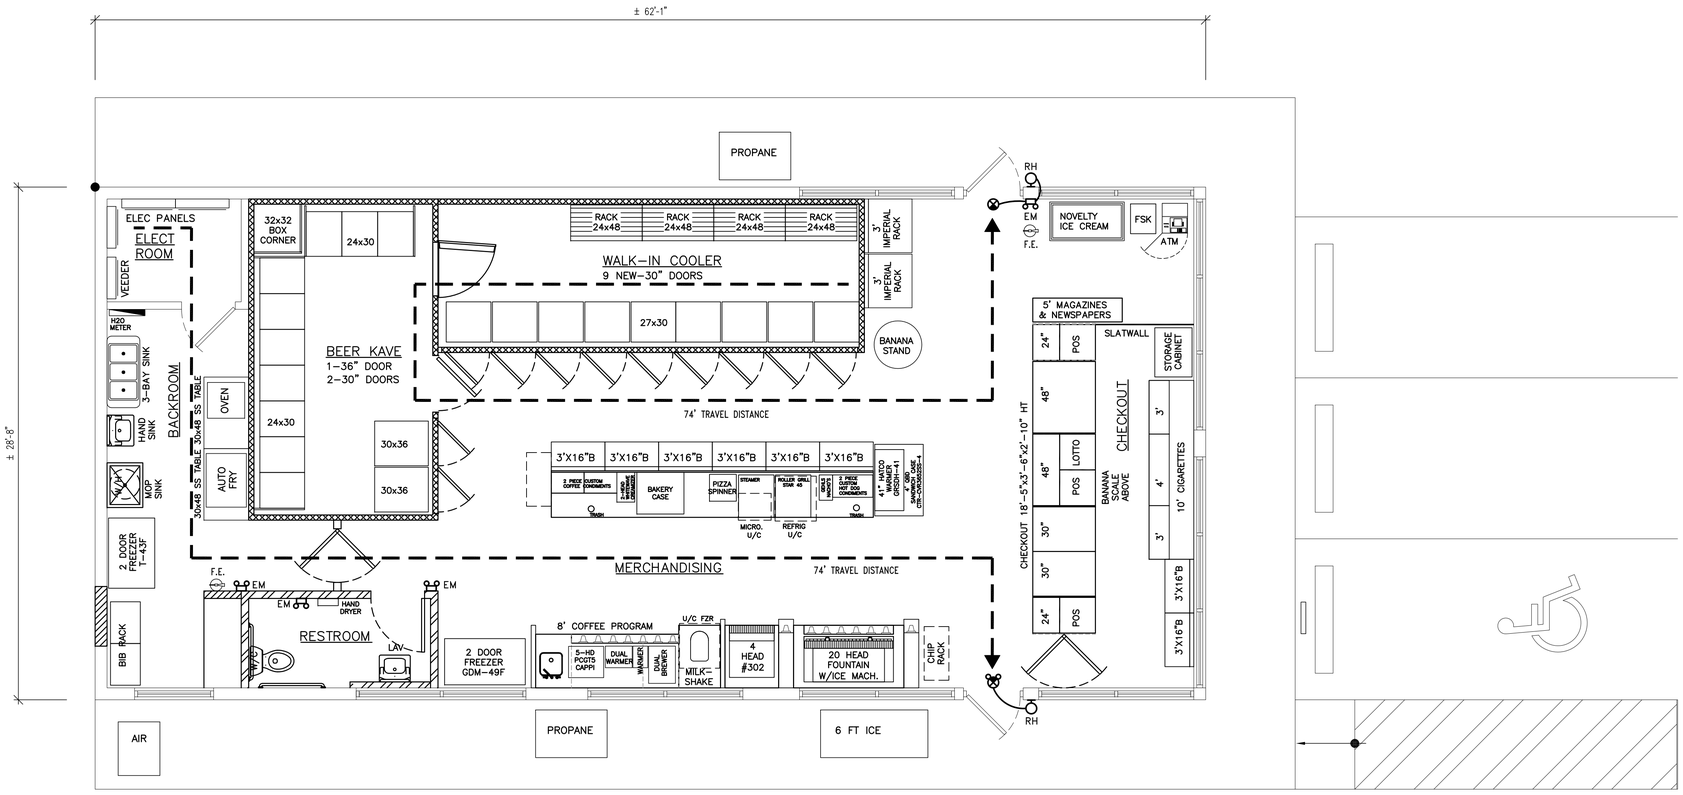

LIFE SAFETY PLAN
1/4" = 1'-0"

N

GENERAL NOTES:

1. FE = FIRE EXTINGUISHER, TYPE 2A-20B:C. COORDINATE LOCATIONS OF FIRE EXTINGUISHERS WITH THE LOCAL FIRE MARSHAL.

LICENSED ARCHITECT
BRUCE A. TAYLOR
NO. 3598
STATE OF MAINE

Revisions:

arkinetics
architects + urbanists
Architecture • Planning • Interiors • Preservation • Urban Design
www.arkinetics.com

Cleveland Office
3723 Pearl Road
Cleveland, OH 44109
P: 216.749.7800
F: 216.749.1300

Lorain Office
201 1/2 Fifth Street
Lorain, OH 44052
P: 440.246.3100
F: 440.246.5017

Project:

A Renovation For:
Irving Oil Marketing
Store #7017
270 Riverside Street
Portland, ME 04103-1040

arkinetics Project #: 12025.07

Drawing Title

LIFE SAFETY PLAN

Date of Issue:

Plan Review	xx/xx/12

© arkinetics

Sheet #:
LSP-101