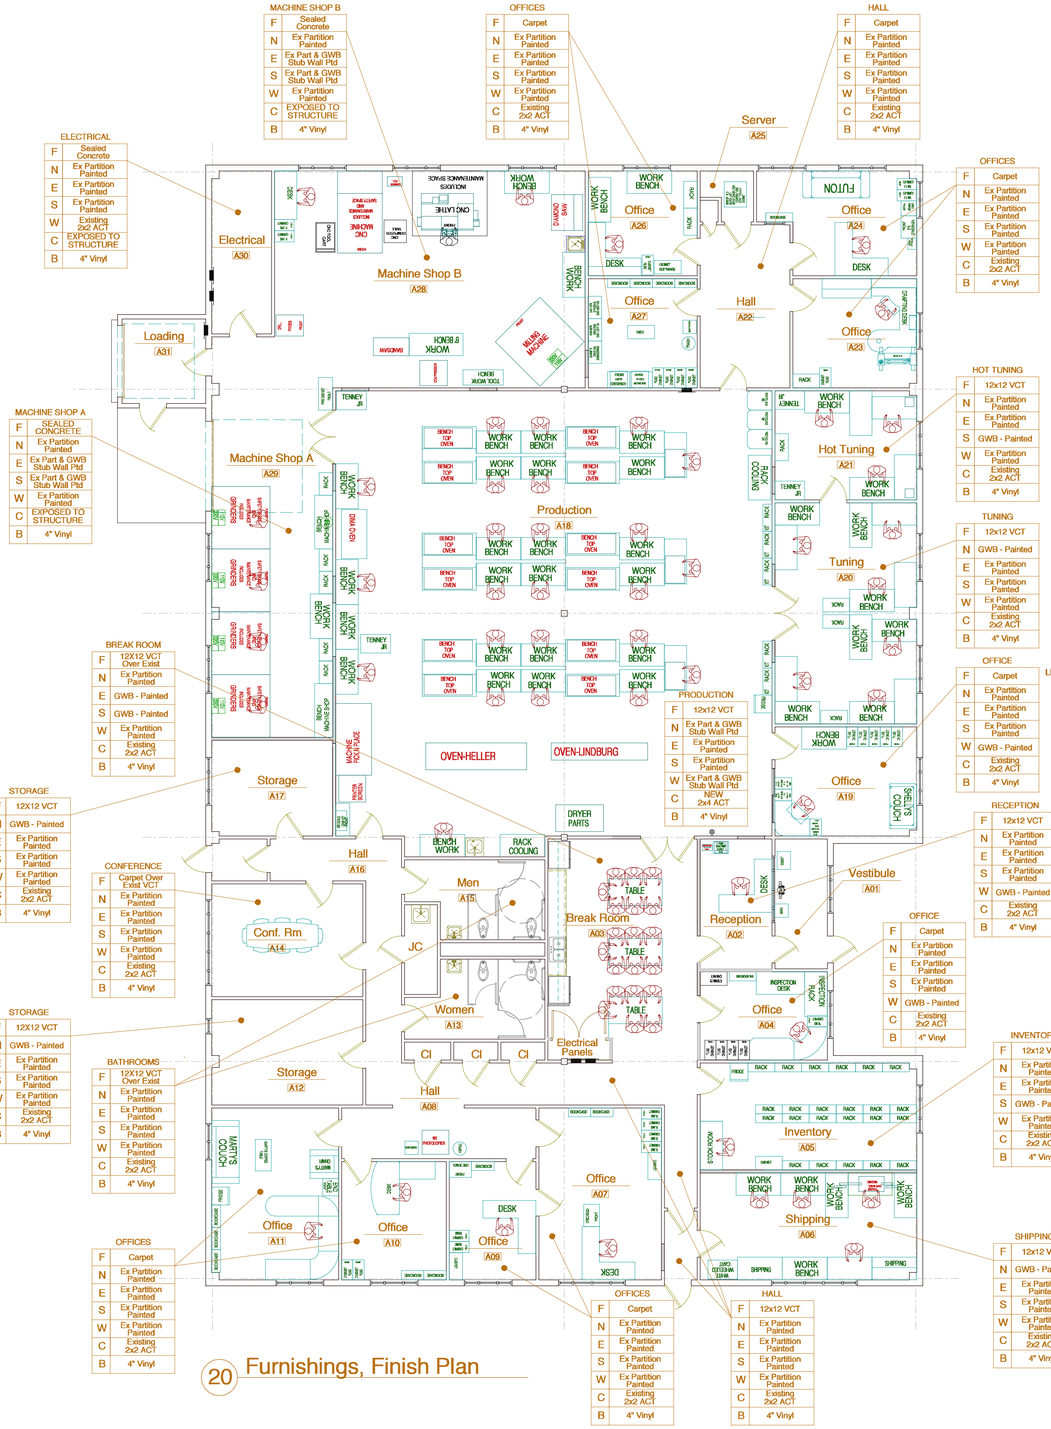

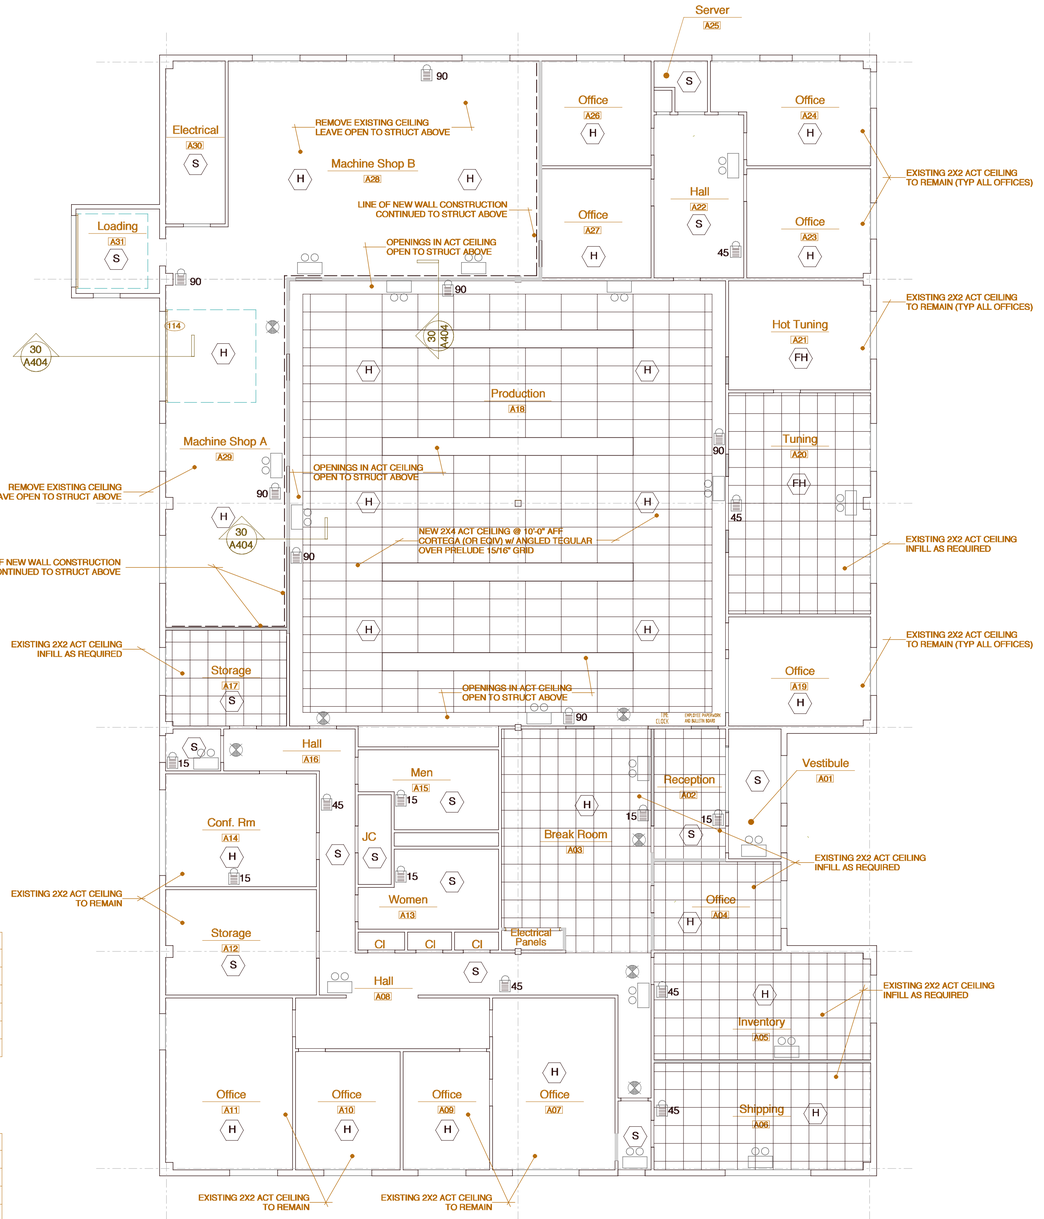

GARRISON CONSULTING
41 edgewood ave
portland, maine 04103
telephone 207 450 0750
e-mail matthewwinch@earthlink.net

— — — approximate location of new wall construction extending to underside of structure above.
H Heat detector H - Denotes rate of rise, FH - Denotes fixed heat
S Smoke detector
15 Horn Strobe & Candela Setting
Emergency lighting
Illuminated EXIT sign

project name
COMNAV
project location
430 Riverside Street
Portland, Maine

plan north
true north

SUBMITTED FOR BUILDING PERMITS 02/17/2012

date February 17, 2012
scale 1/8" = 1'-0"
project # 2011-016
drawing title Reflected Ceiling Plan
drawing number A201