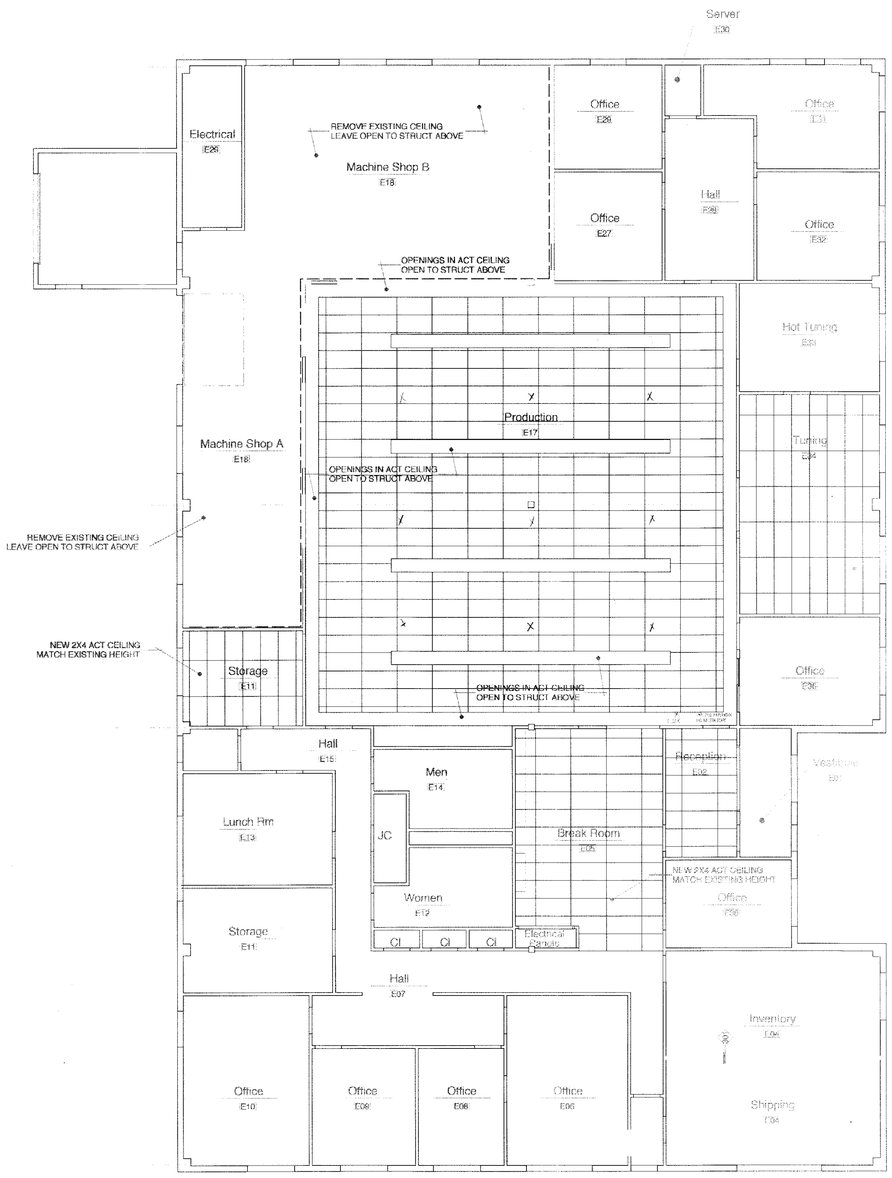

20 Reflected Ceiling Plan

0 4 12 24

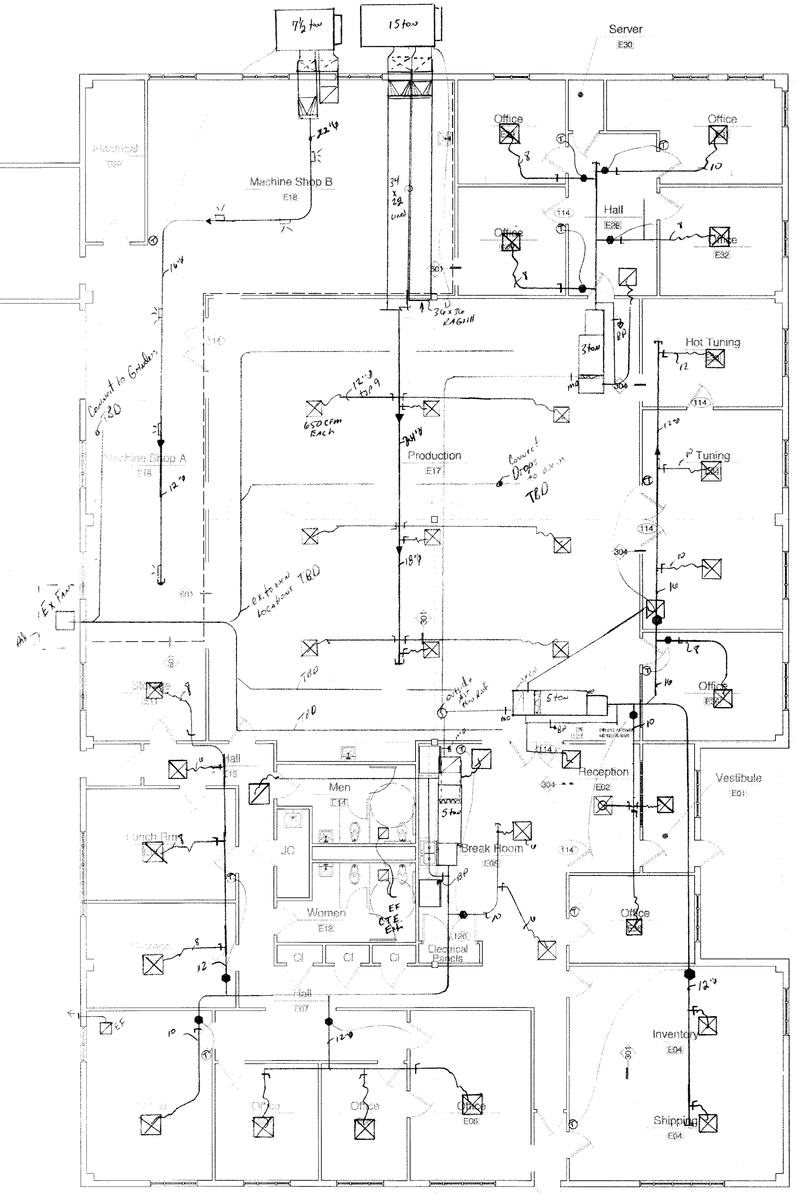

13 Proposed Floor Plan

GARRISON CONSULTING

41 edgewood ave
portland, maine 04103
telephone 207 450 0750

e-mail matthewwinch@earthlink.net

— — approximate location of new wall construction extending to underside of structure above

project name
COMNAV

site/bldg location
430 Riverside Street
Portland, Maine

PROGRESS DRAWING
02/09/2012

date
February 17, 2012

scale
1/8" = 1'-0"

project #
2011-016

drawing title
Exislt. Conditions & Demolition Plans

drawing number
A101