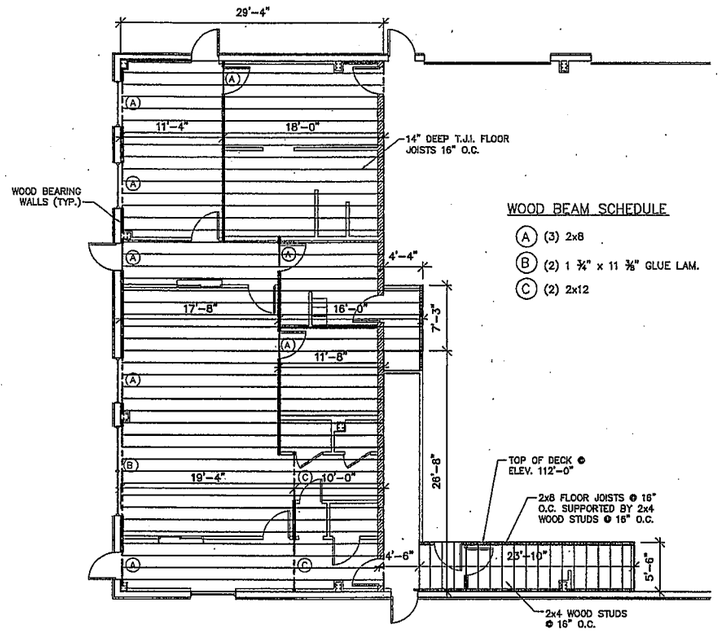

WOOD BEAM SCHEDULE

- (A) (3) 2x8
- (B) (2) 1 ¾" x 11 ⅞" GLUE LAM.
- (C) (2) 2x12

SECOND FLOOR PLAN
SCALE: ⅛" = 1'-0"

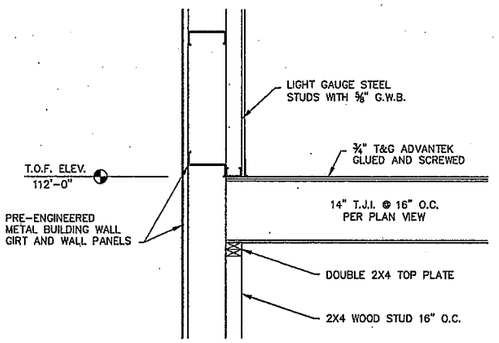

DETAIL A
SCALE: ⅜" = 1'-0"

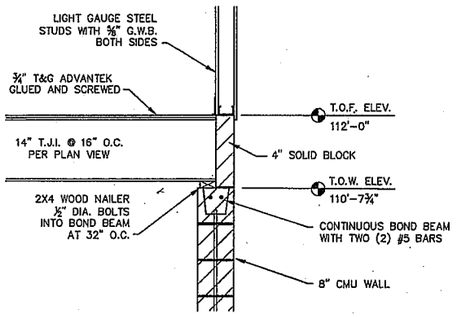

DETAIL B
SCALE: ⅜" = 1'-0"

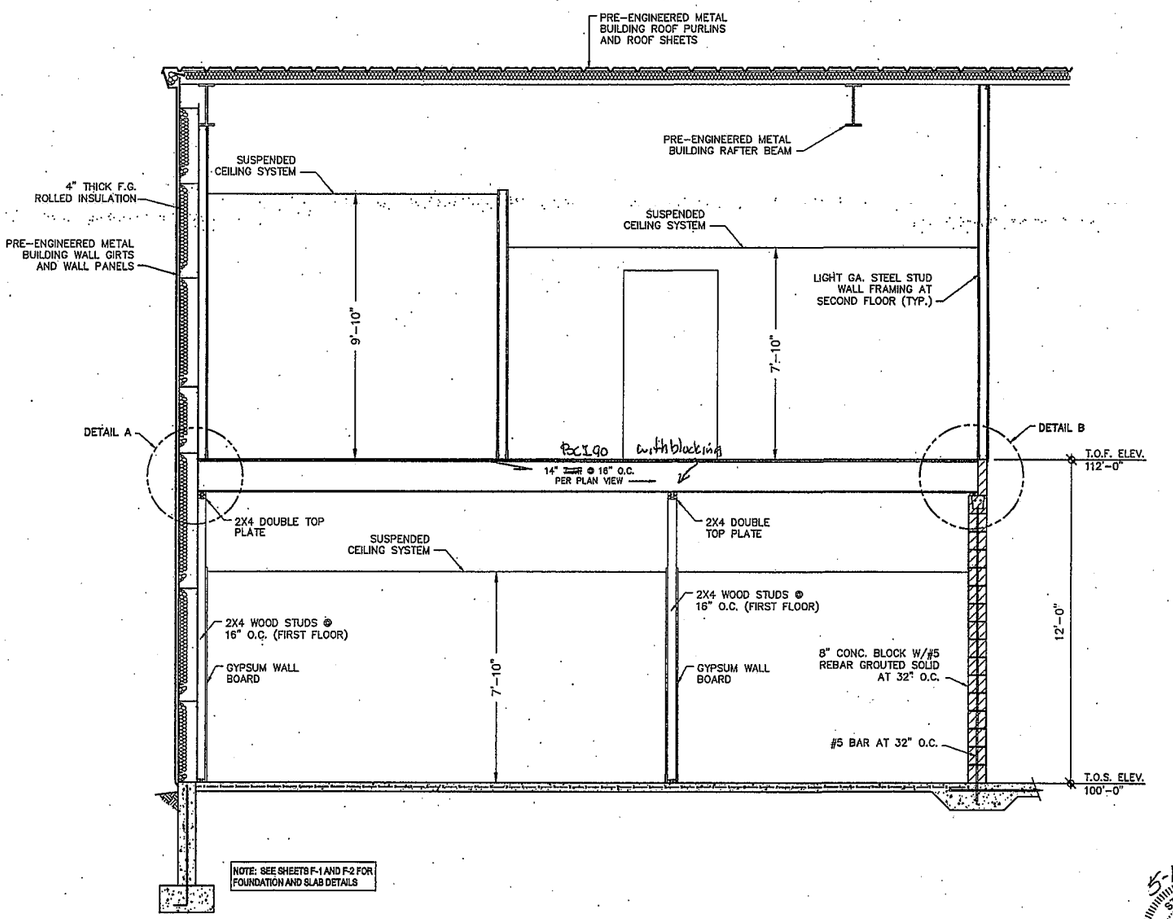

OFFICE AREA CROSS SECTION
SCALE: ⅜" = 1'-0"

5-13-10
STATE OF MAINE
JEFFCORE GREENLAW
No. 3662
LICENSED PROFESSIONAL ENGINEER

NO.	DESCRIPTION	DATE	BY

PATCO CONSTRUCTION, INC
1293 MAIN STREET SANFORD, ME 04073
TEL.: (207)324-5574 FAX: (207)324-1643
www.patco-construction.com
Copyright © Patco Construction, Inc. All Rights Reserved.

PROPOSED BUILDING FOR:
SCHNITZER NORTHEAST
RIVERSIDE STREET
PORTLAND, ME

SECOND FLOOR FRAMING

DATE: MAY 02, 2010
SCALE: AS SHOWN
DRAWN BY: M.T.PELLETIER
CHECKED BY:
JOB NUMBER: 2771
SHEET: F3