EXISTING CONDITIONS

TO BE DEMOLISHED

NEW CONSTRUCTION

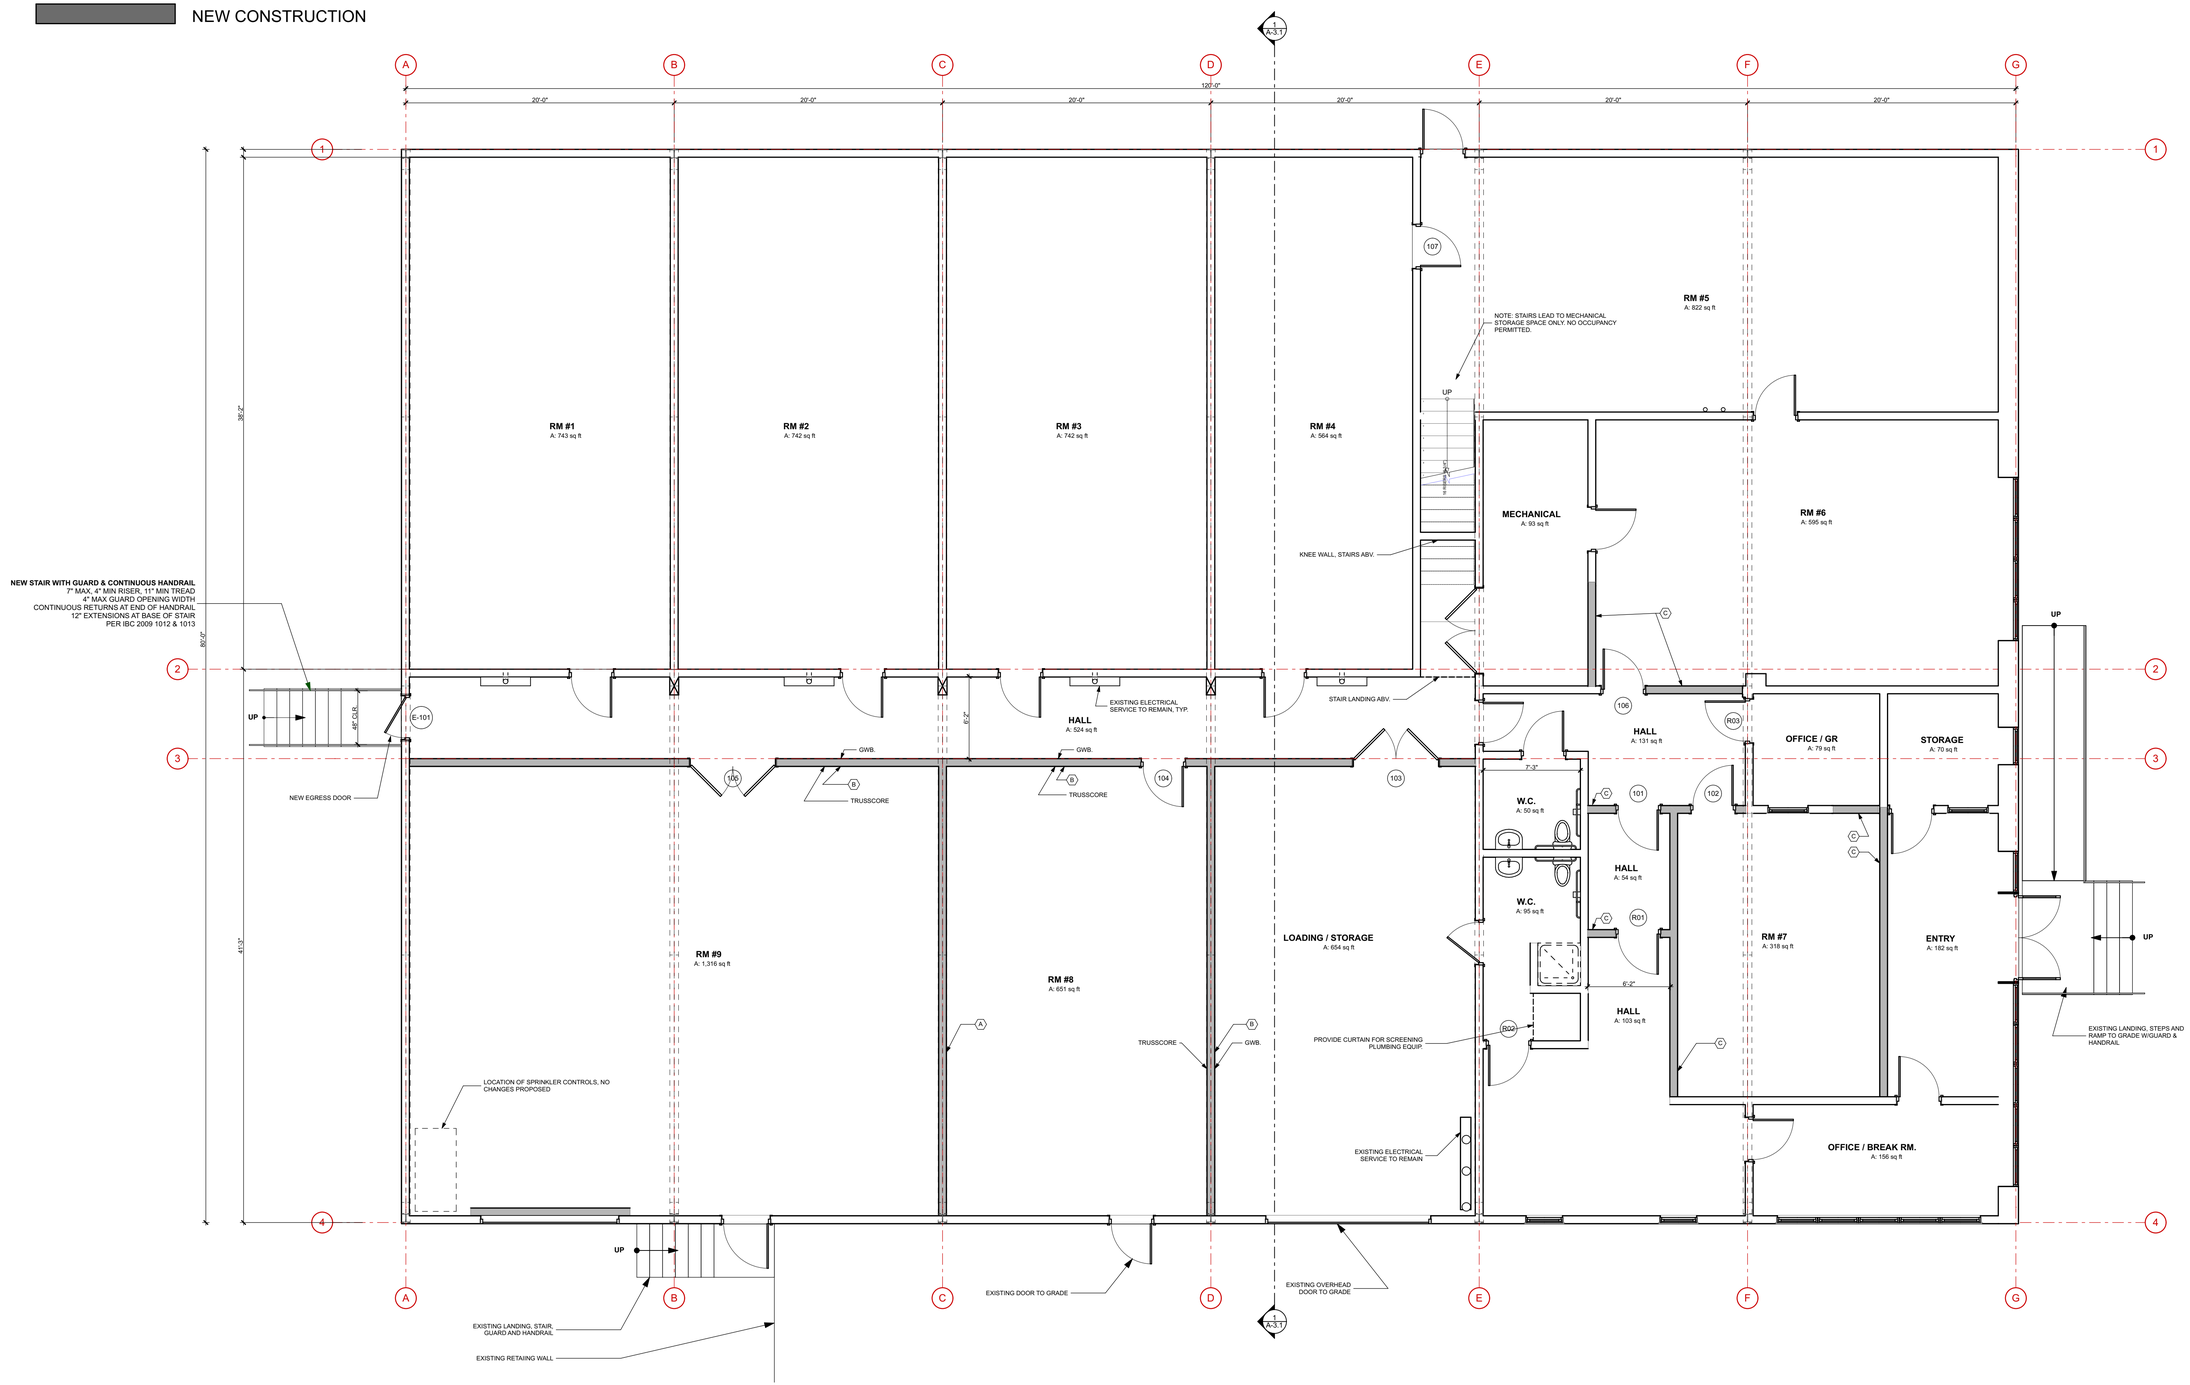

1 MAIN LEVEL
SCALE: 3/16" = 1'-0"

0 4' 8' 12'

KAPLAN THOMPSON ARCHITECTS
102 EXCHANGE STREET
PORTLAND, ME 04101
207-842-2888
KAPLANTHOMPSON.COM

PROJECT:
JOHN READY

470 RIVERSIDE STREET
PORTLAND, ME 04103

LICENSED ARCHITECT
JAMES JESSE THOMPSON
NO. 3275
STATE OF MAINE

NOT FOR CONSTRUCTION

PROJECT NO:	RDB
DATE:	01/29/2018
REVISED 1:	
REVISED 2:	
DRAWN BY:	
PHASE:	PERMIT

FLOOR PLAN

A-1.1