


2 C1.1 EXISTING SITE PLAN
SCALE: 1" = 20'

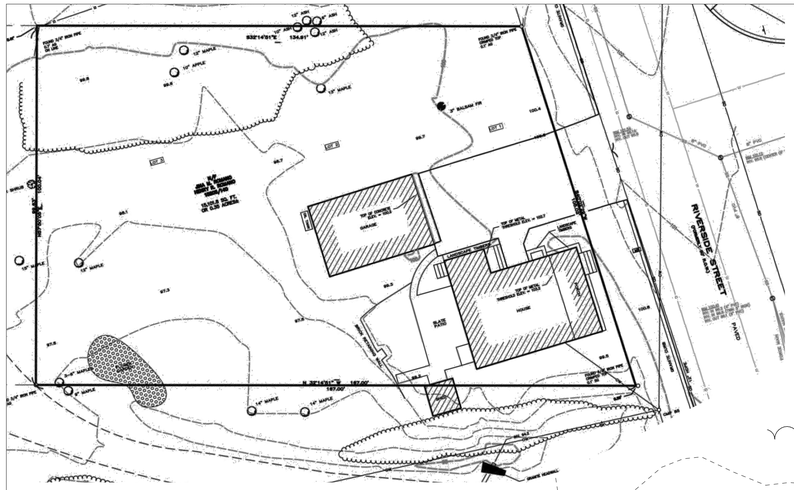


1 C1.1 SITE PLAN
SCALE: 1" = 10'

GENERAL NOTES:
1. REFER TO ATTACHED DOCUMENTS BY SEBAGO TECHNICS FOR CIVIL / SITE CONSTRUCTION DETAILS

2. TOTAL SITE AREA = 15,101 SQFT

3. IMPERVIOUS
EXISTING HOUSE - 1088
EXISTING PATIO- 308
NEW PAVING- 2700
NEW BUILDING- 4534
TOTAL- 8630 SQFT
PERCENT- 57.1%
PERVIOUS
TOTAL- 6471
PERCENT- 42.9%

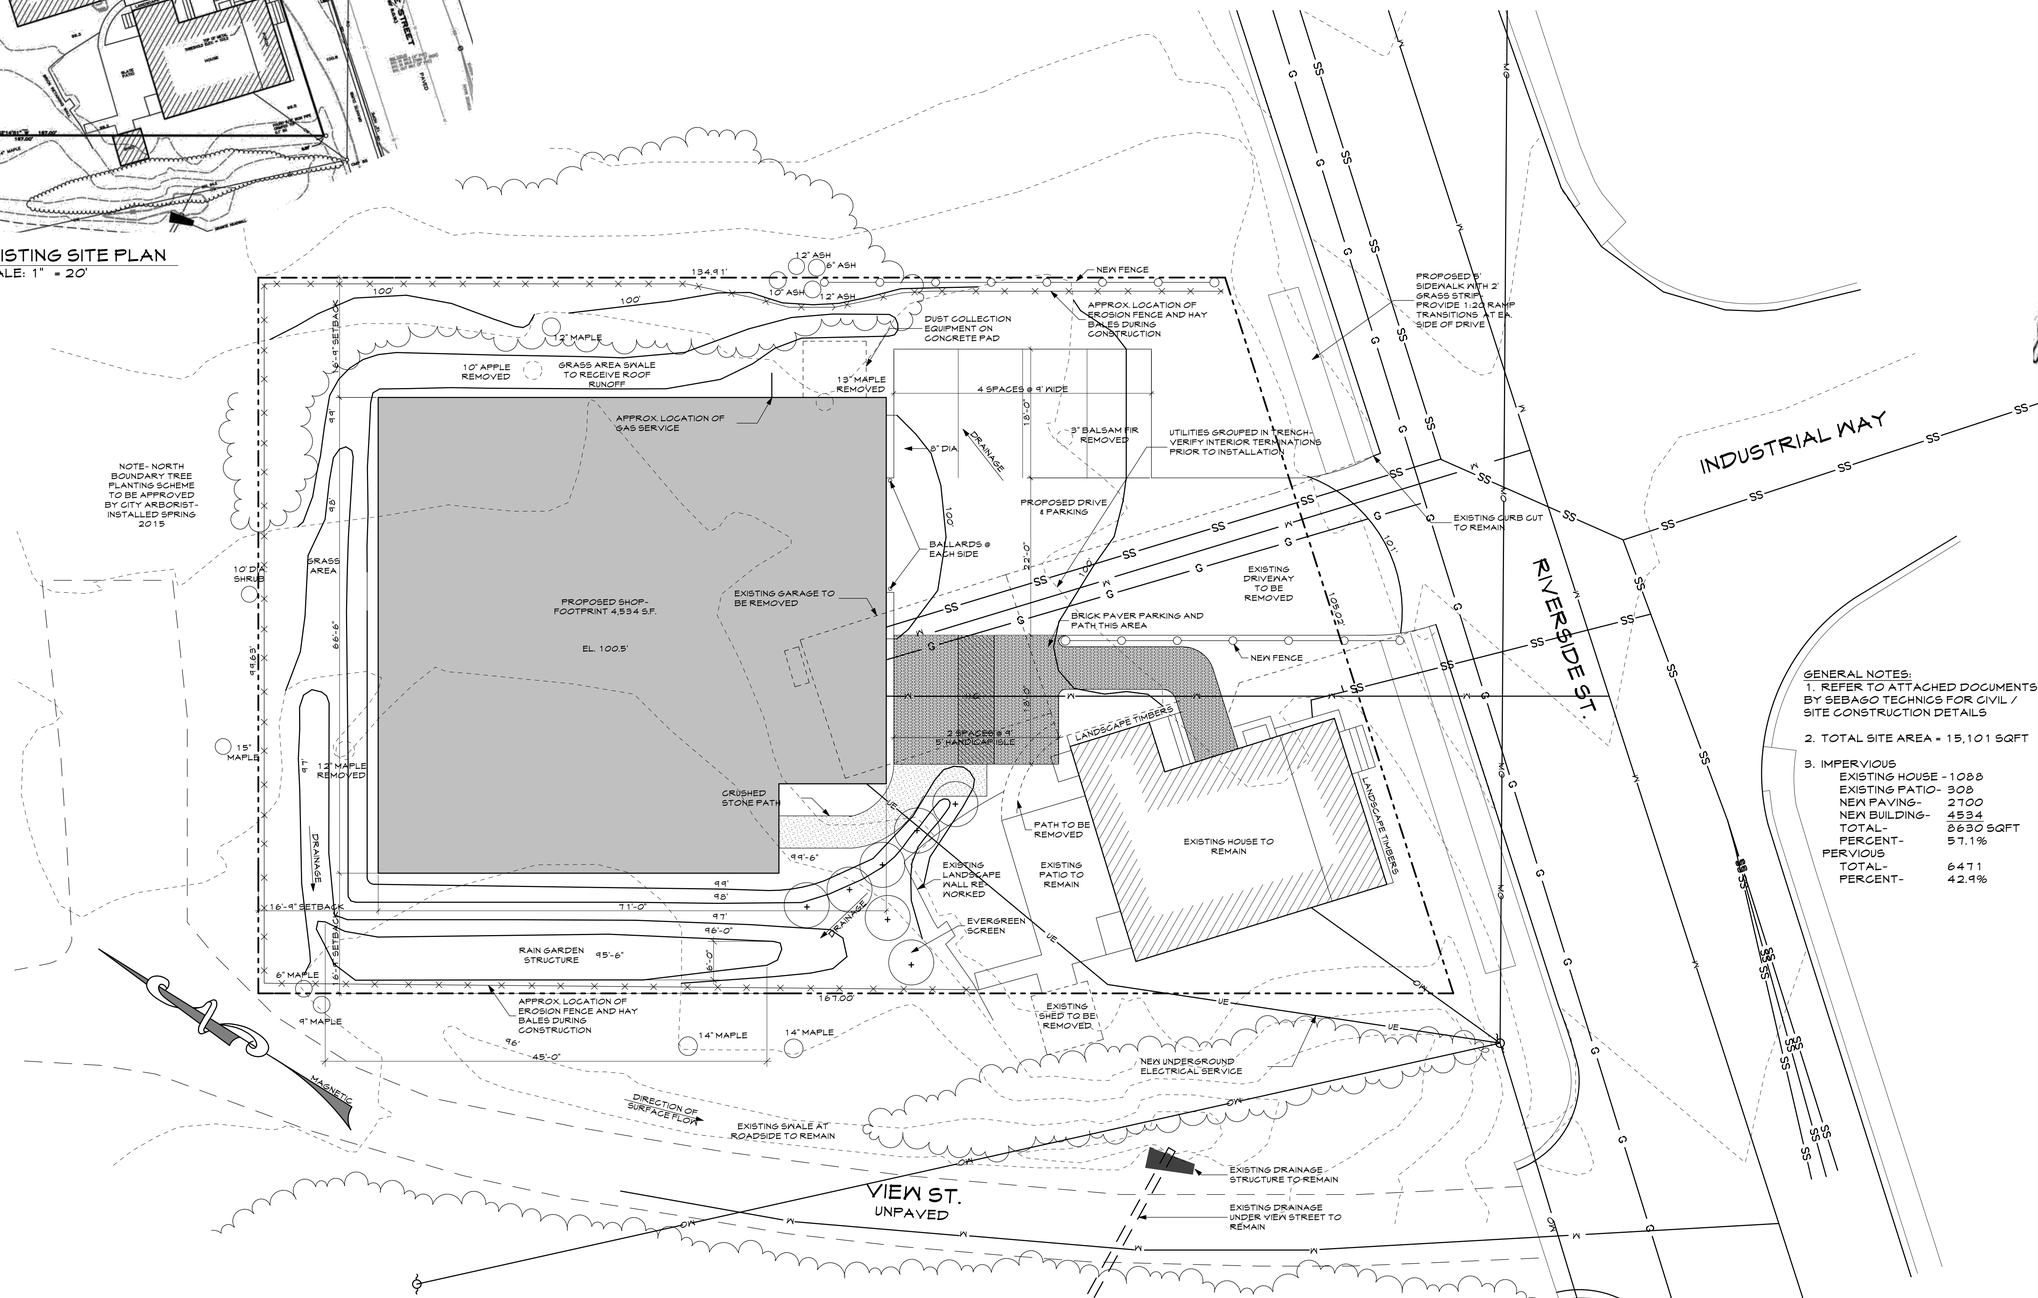PERMIT SET 10/27/14

THIS DRAWING IS AN INSTRUMENT OF SERVICE AND SHALL REMAIN THE PROPERTY OF WHIPPLE CALLENDER ARCHITECTS. IT SHALL NOT BE USED FOR ANY OTHER PURPOSE THAT FOR WHICH IT IS SPECIFICALLY FURNISHED

# PAPI AND ROMANO BUILDERS

PORTLAND, MAINE

828 RIVERSIDE ST.

LICENSED ARCHITECT
JOSEPH A. DELANEY
#1722
STATE OF MAINE

WHIPPLE — CALLENDER ARCHITECTS

P.O. BOX 1726
PORTLAND, ME 04101
P 207.775.2696
F 207.775.3651
www.whipplecallender.com

| MARK | DATE | DESCRIPTION |
|---|---|---|

DATE: 10.22.14
CHECKED BY: J.A.D.
DRAWN BY: JAD
JOB: ROM-14
SHEET TITLE: SITE PLAN

C1.1