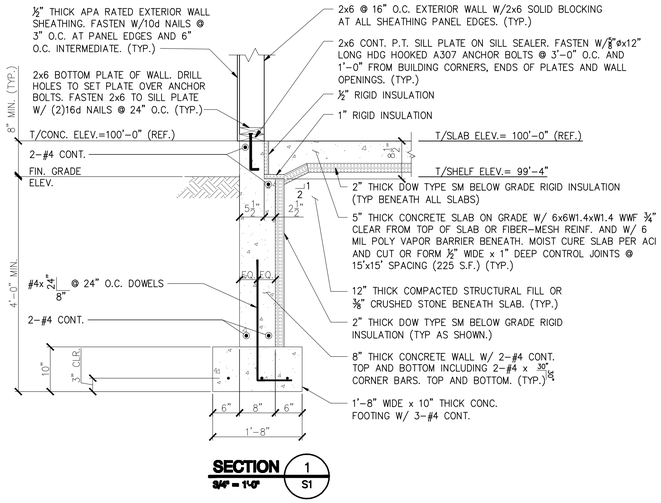

SECTION 1 / S1 — 3/4" = 1'-0"

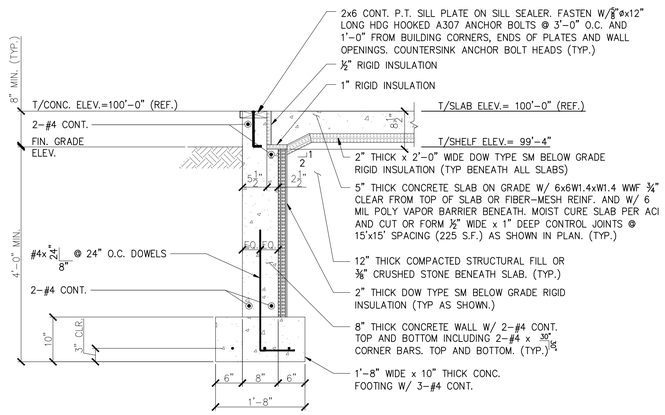

SECTION 2 / S1 — 3/4" = 1'-0"

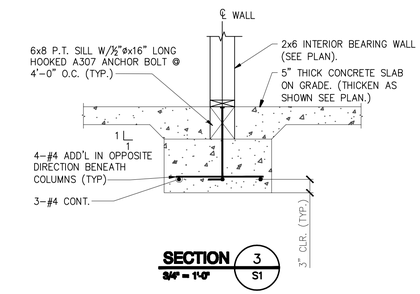

SECTION 3 / S1 — 3/4" = 1'-0"

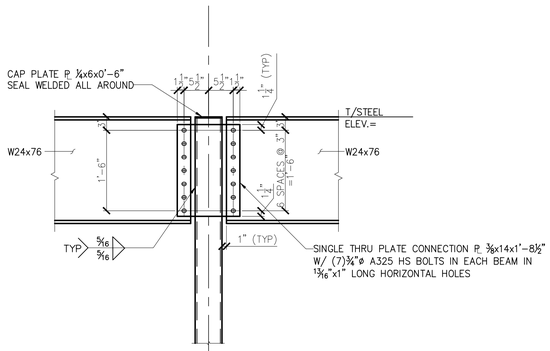

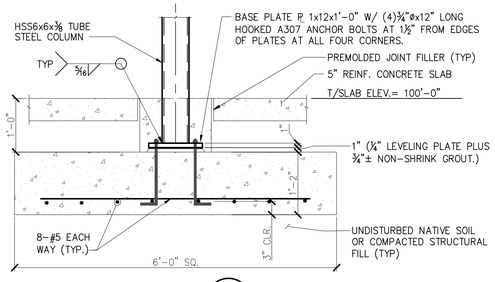

SECTION 5 / S1 — 3/4" = 1'-0"

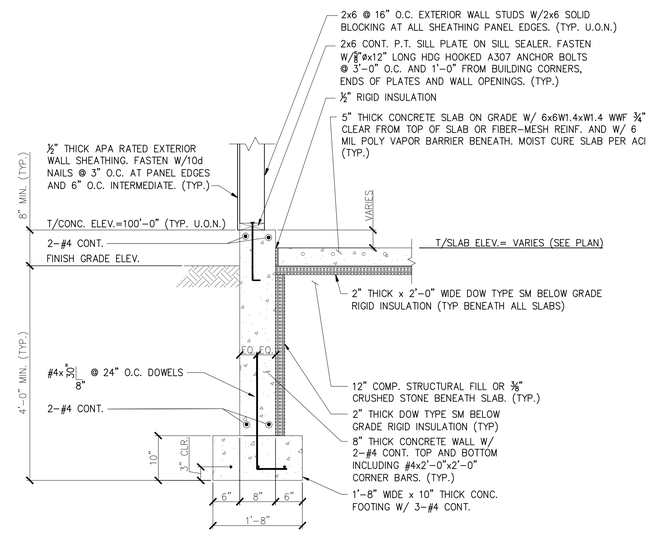

SECTION 6 / S1 — 3/4" = 1'-0"

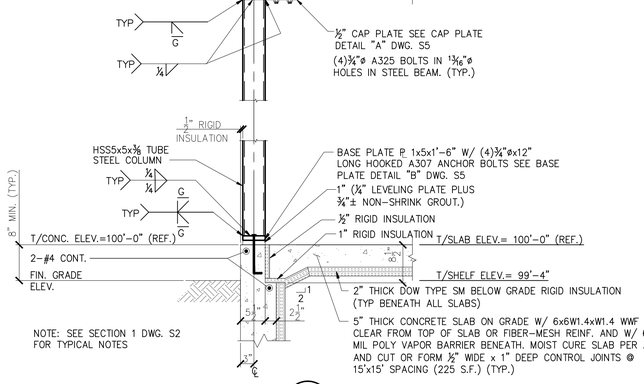

SECTION 4 / S1 — 3/4" = 1'-0"

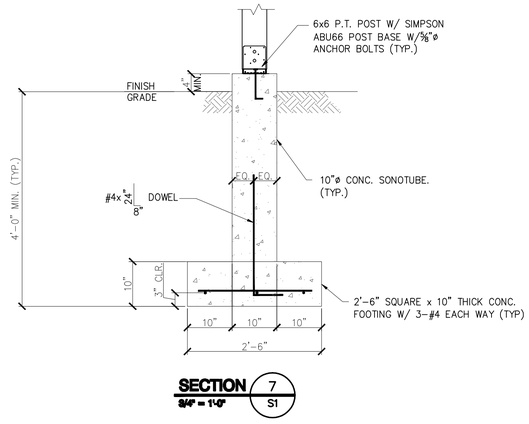

SECTION 7 / S1 — 3/4" = 1'-0"

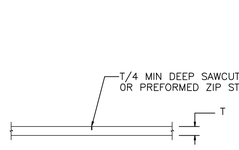

TYP. CONTROL JOINT DETAIL (CJ)
N.T.S.

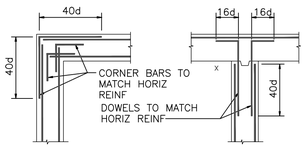

TYP WALL REINF DETAILS (U.O.N.)
N.T.S.

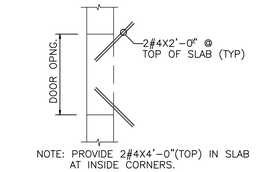

NOTE: PROVIDE 2#4X4'-0"(TOP) IN SLAB AT INSIDE CORNERS.

TYP. SLAB CORNER DETAIL @ DOOR

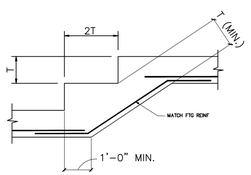

NOTE: T = FOOTING THICKNESS
TYP. STEP FOOTING DETAIL
N.T.S.

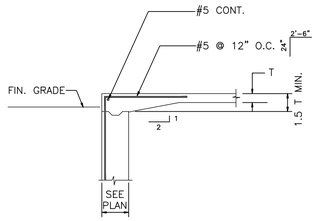

TYP. DETAIL @ O.H. DOOR OPNG.
N.T.S.

L & L STRUCTURAL
ENGINEERING SERVICES, INC.
SIX Q STREET
SOUTH PORTLAND, MAINE 04106
PHONE: (207) 767-4830
FAX: (207) 799-5432

STATE OF MAINE
JOSEPH H. LEAGUE
No. 6942
LICENSED
PROFESSIONAL ENGINEER

rev.	date	description	appr'd
A	9-28-10	FOR PRICING ONLY NOT FOR CONSTRUCTION	JHL
B	11-5-10	FOR PERMIT ONLY NOT FOR CONSTRUCTION	

designed by: JHL
drawn by: AKB.
checked by: JHL
scale: AS NOTED
date: 9-27-10
plot date: 11-5-10
project # 2010-123

ROMANO SHOP
PORTLAND, MAINE

FOUNDATION SECTIONS AND DETAILS

S2

THESE DRAWINGS HAVE BEEN DEVELOPED BY L&L STRUCTURAL ENGINEERING SERVICES, INC. FOR THE TITLED SET ONLY. THE DRAWINGS ARE THE SOLE PROPERTY OF L&L ENGINEERING SERVICES, INC. AND THEY SHALL NOT BE USED, LENT, COPIED OR ALTERED WITHOUT THE WRITTEN CONSENT OF L&L STRUCTURAL ENGINEERING SERVICES, INC.