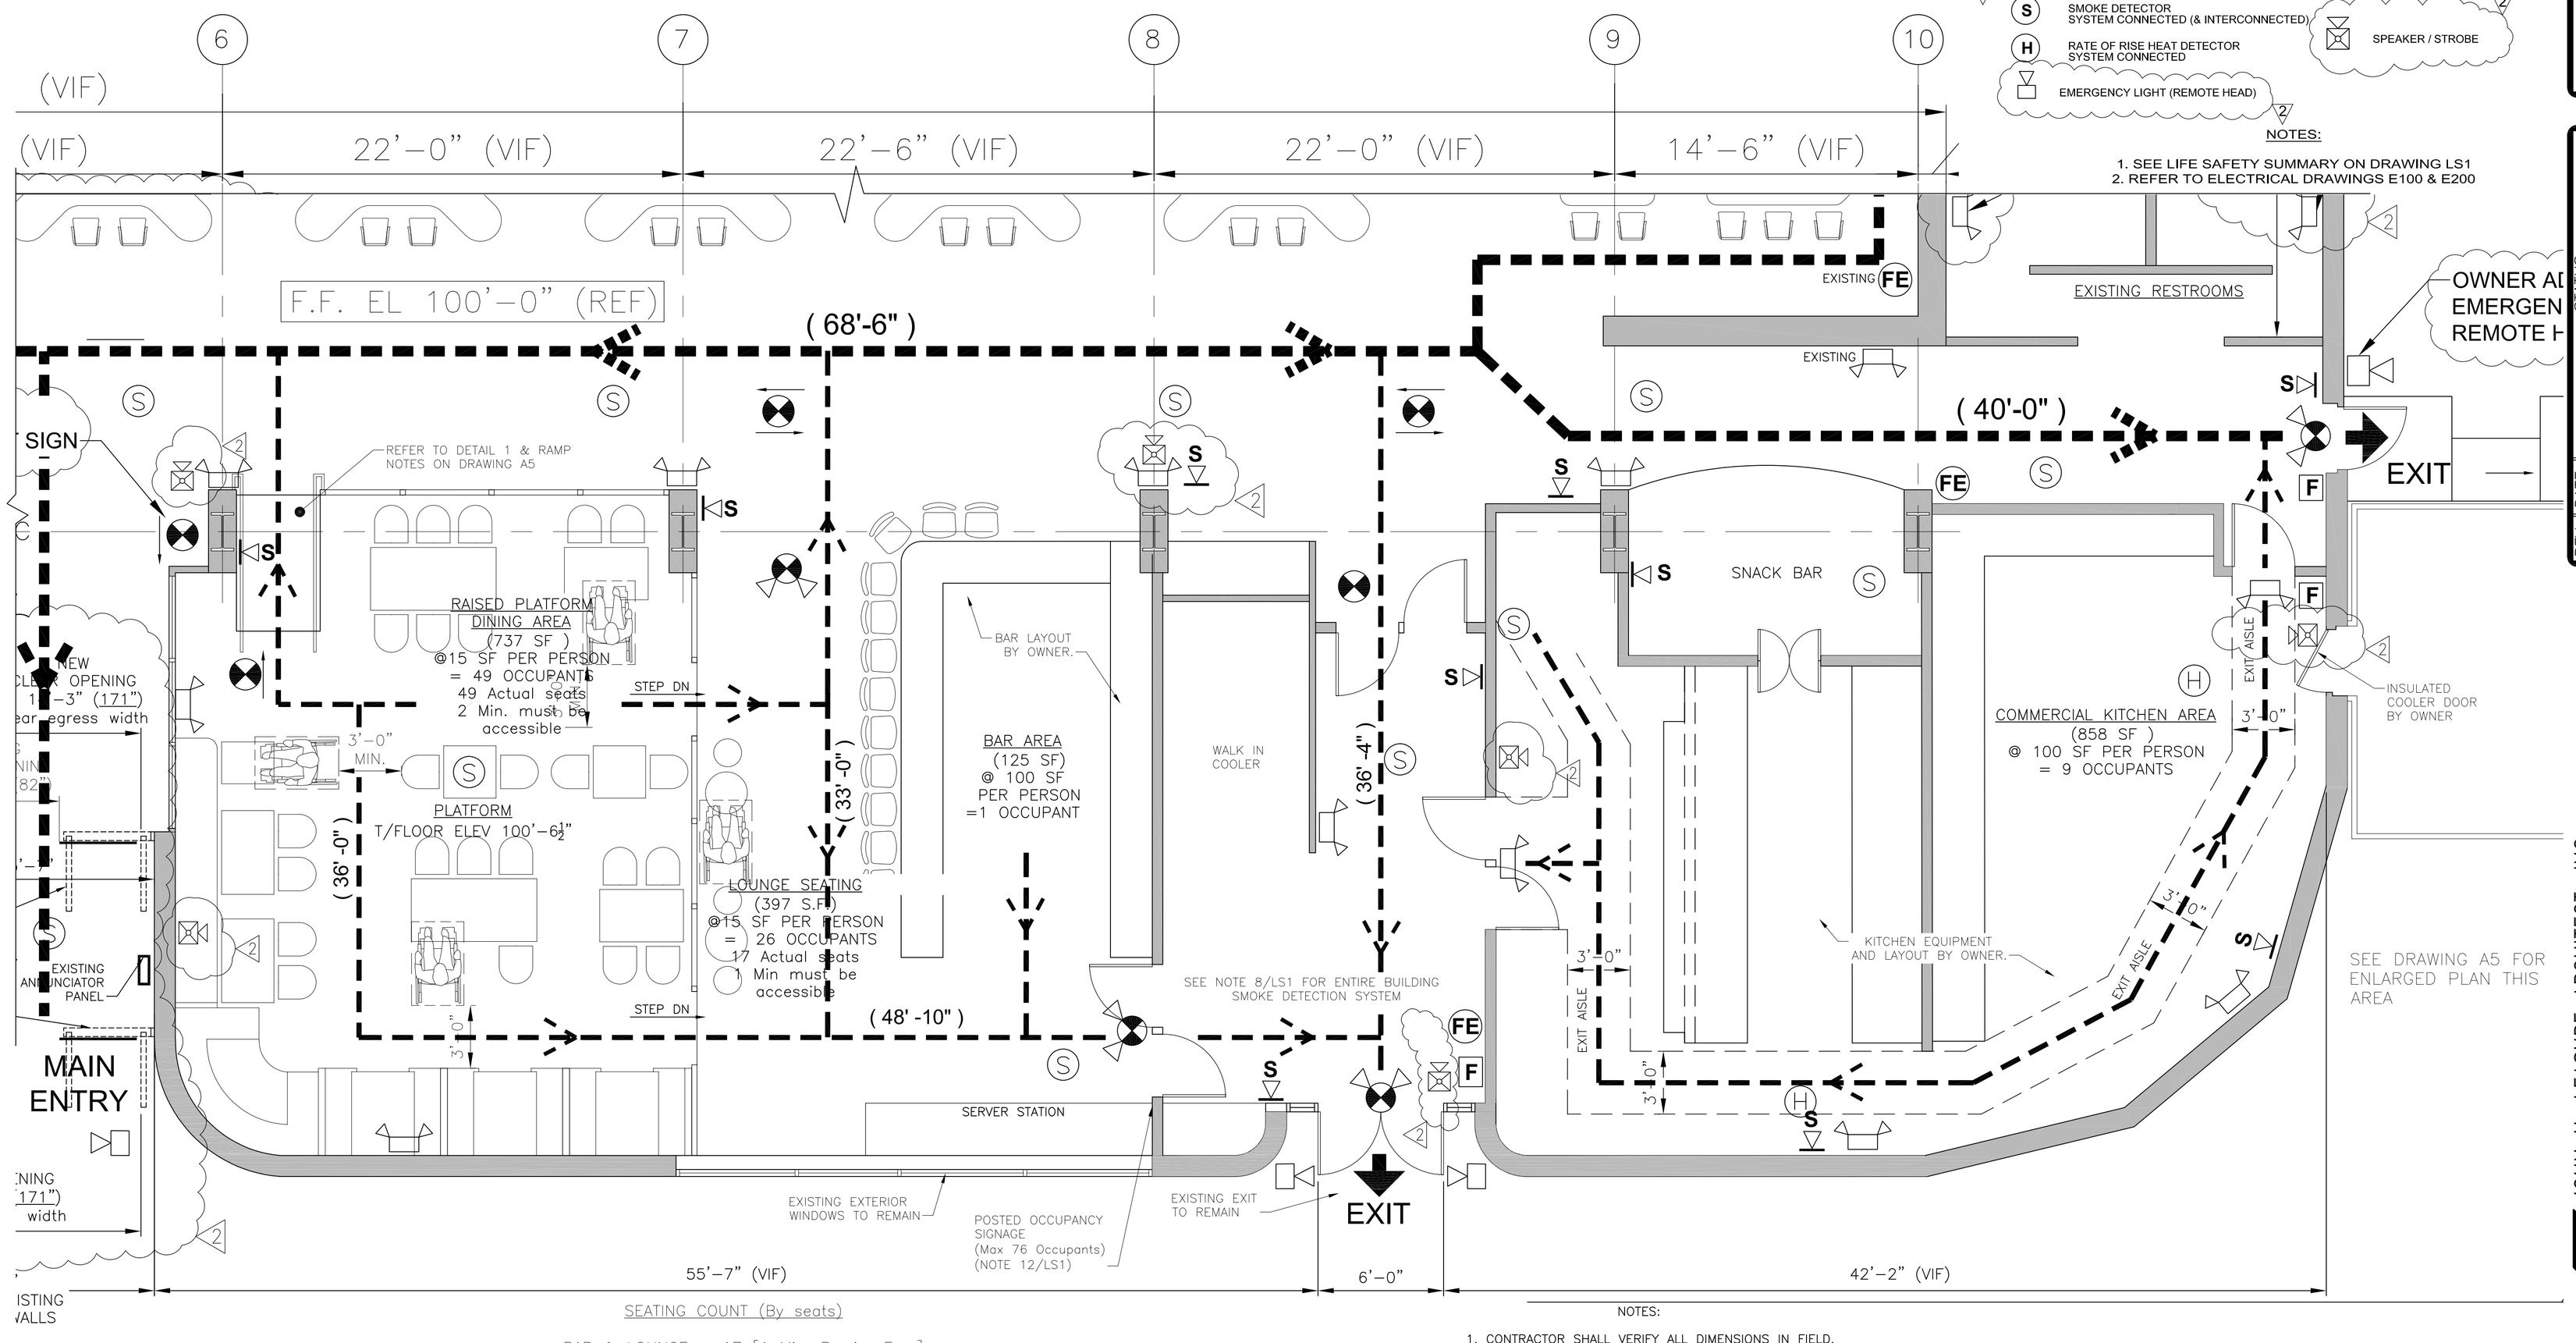

LEGEND

- (FT) EGRESS TRAVEL PATHS
- FE FIRE EXTINGUISHER
- EXIT LIGHT ILLUMINATED (UNSWITCHED) [DIRECTIONAL WITH ARROW]
- COMBINATION EXIT/EMERGENCY LIGHT
- S SMOKE DETECTOR SYSTEM CONNECTED (& INTERCONNECTED)
- H RATE OF RISE HEAT DETECTOR SYSTEM CONNECTED
- EMERGENCY LIGHT (REMOTE HEAD)
- F FIRE ALARM AUDIO/VISUAL STROBE
- F FIRE ALARM PULL STATION
- S FIRE ALARM VISUAL STROBE
- EMERGENCY BATTERY UNIT (2 HEADS)
- SPEAKER / STROBE

NOTES:

1. SEE LIFE SAFETY SUMMARY ON DRAWING LS1
2. REFER TO ELECTRICAL DRAWINGS E100 & E200

REGISTERED ARCHITECT JOHN H. LEASURE No. 310 STATE OF MAINE

REV.	DATE	STATUS
0	4-6-16	ISSUED FOR PERMITS
1	6-14-16	ADDED PLATFORM DINING & RAMP
2	9-14-16	REVISIONS (FMO COMMENTS 7-21-16)

SEATING COUNT (By seats)

BAR & LOUNGE – 17 [1 Min. Barrier Free]
PLATFORM DINING – 49 [2 Min. Barrier Free]

TOTAL = 66 SEATS
5% in each area shall be ADA Accessible

ENLARGED FLOOR PLAN

1/4" = 1'-0"

0 4' 8'

NOTES:

1. CONTRACTOR SHALL VERIFY ALL DIMENSIONS IN FIELD.
2. SEE GENERAL NOTES ON DRAWING A1
3. REFER TO DRAWING A3 FOR OWNER PROVIDED EQUIPMENT LEGEND.

JOHN H. LEASURE ARCHITECT, INC.
6 Q STREET
SOUTH PORTLAND, MAINE 04106

KITCHEN & DINING RENOVATIONS
SPARE TIME BOWLING
867 RIVERSIDE STREET
PORTLAND, MAINE

LIFE SAFETY FLOOR PLAN

LS2