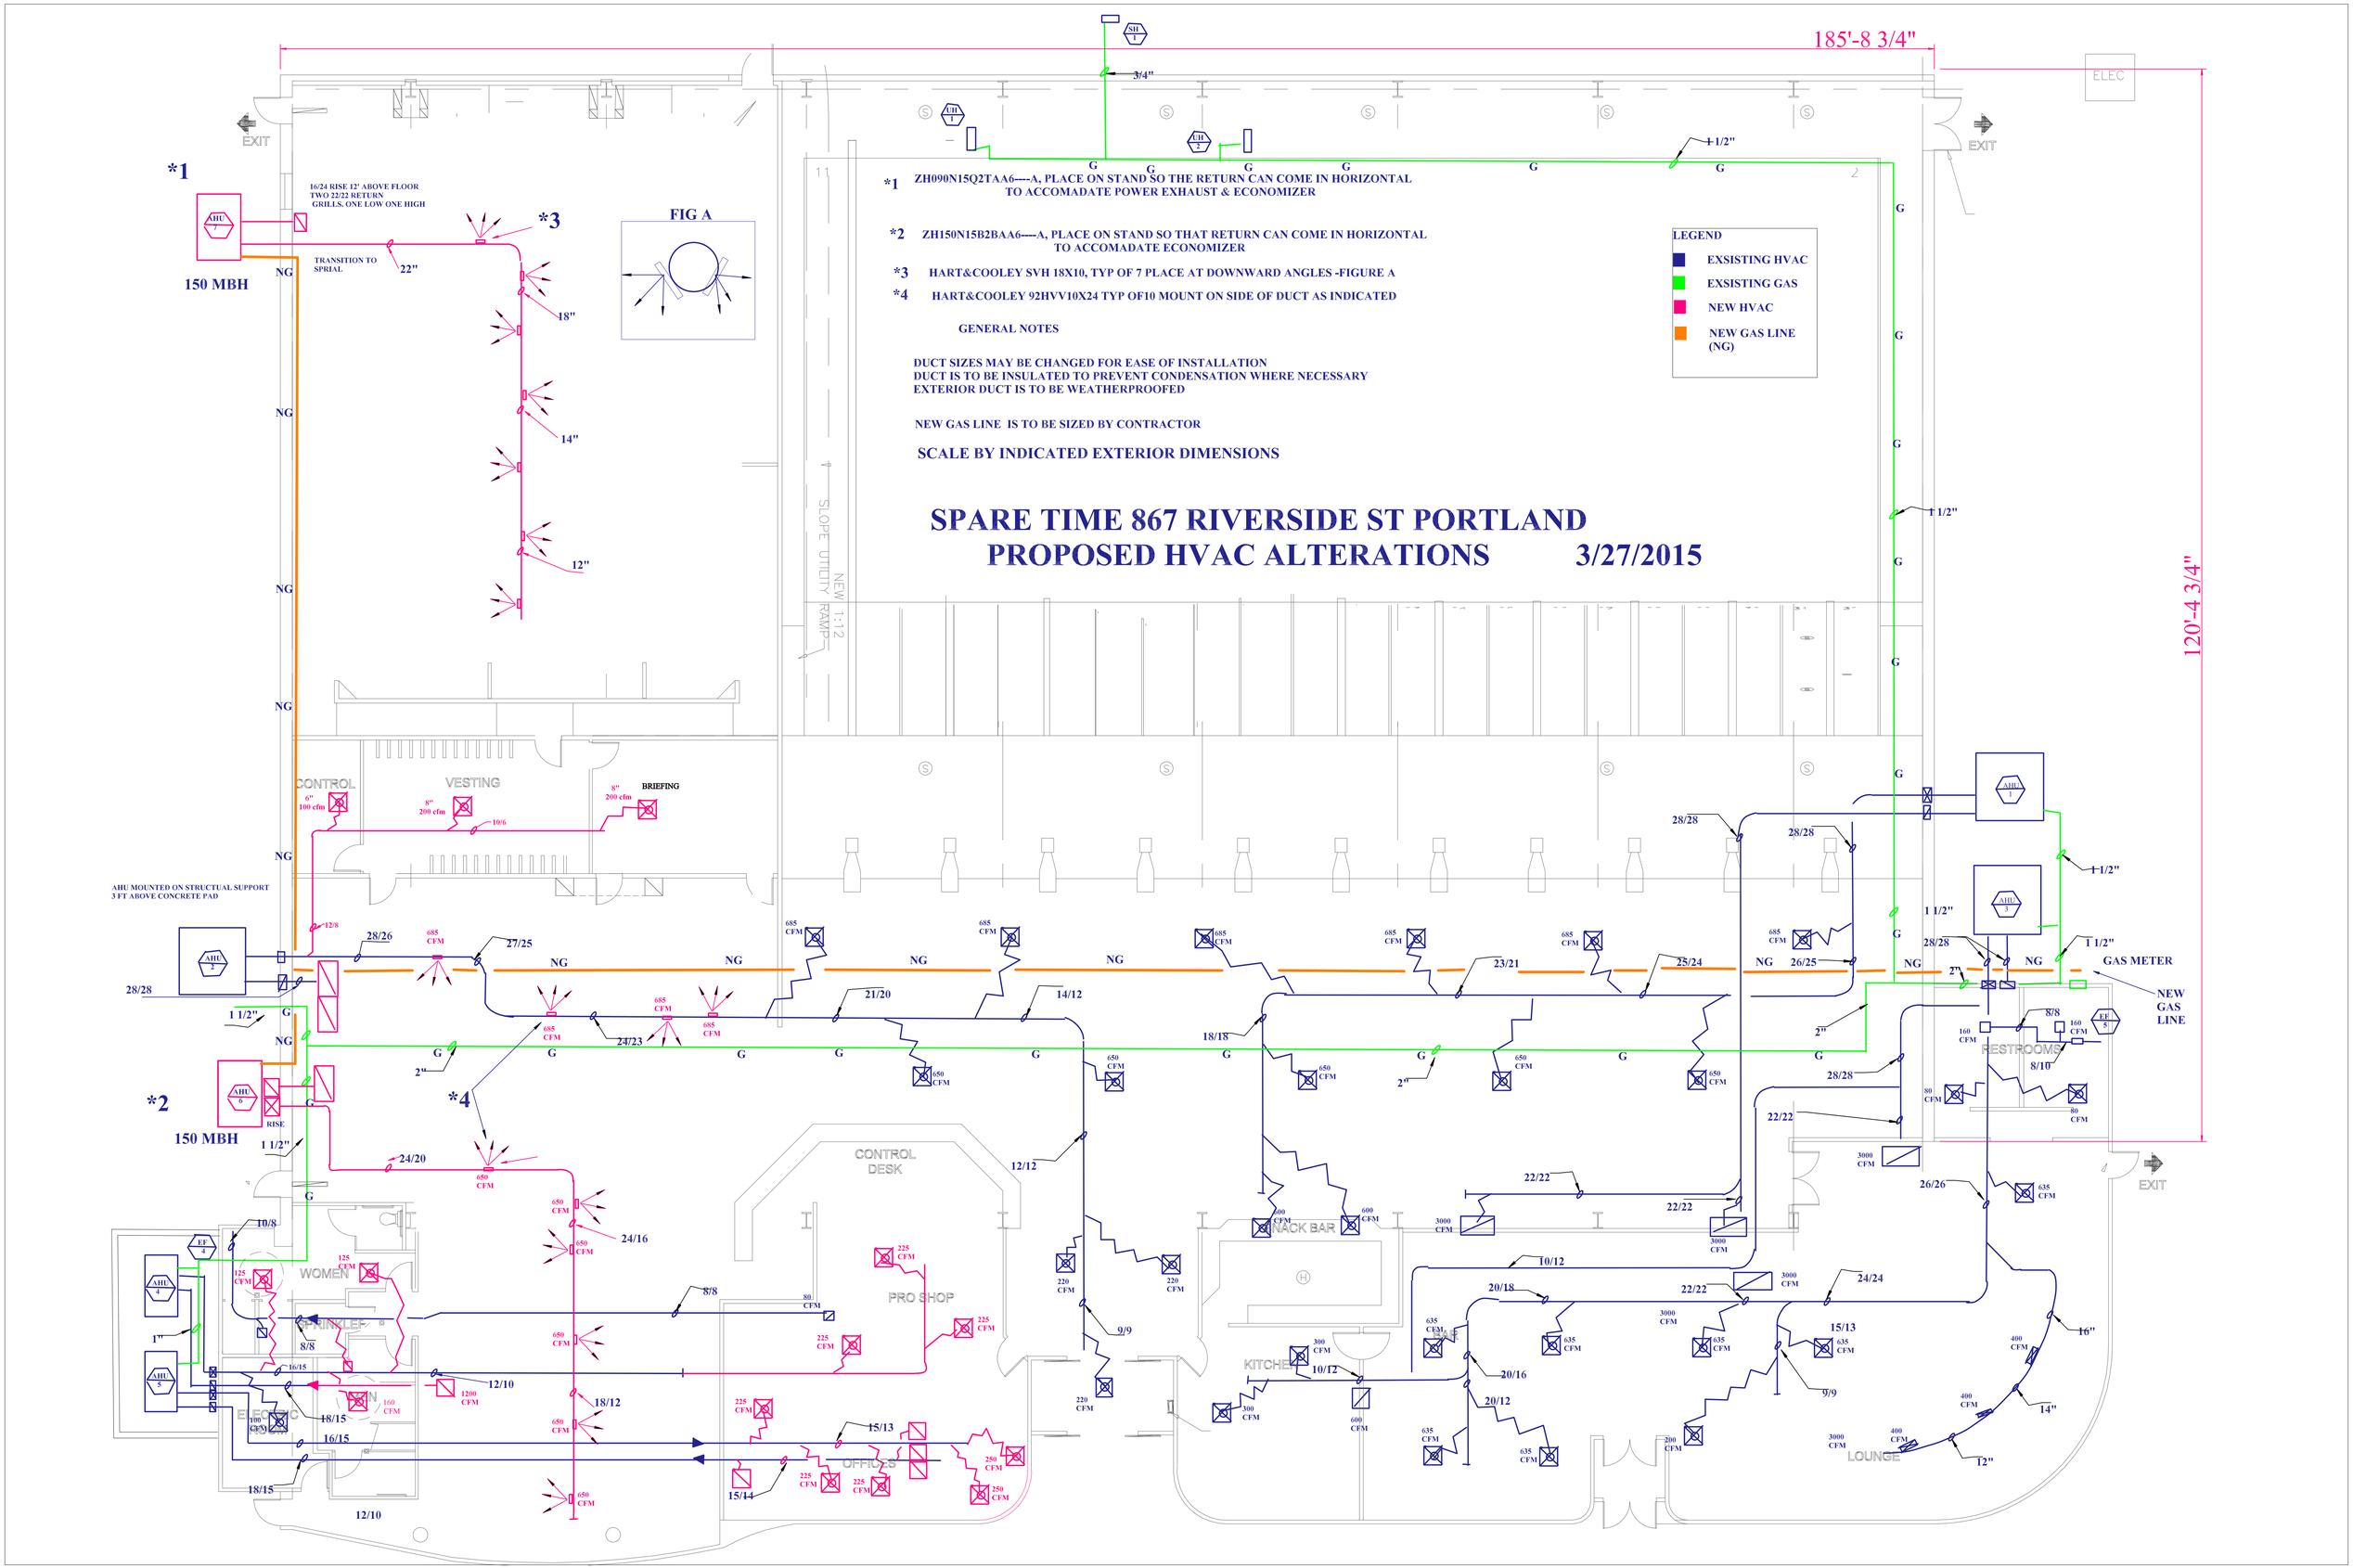

185'-8 3/4"
120'-4 3/4"
ELEC
EXIT
*1
150 MBH
16/24 RISE 12' ABOVE FLOOR
TWO 22/22 RETURN
GRILLS. ONE LOW ONE HIGH
TRANSITION TO SPRIAL
*3
FIG A
*1 ZH090N15Q2TAA6----A, PLACE ON STAND SO THE RETURN CAN COME IN HORIZONTAL TO ACCOMADATE POWER EXHAUST & ECONOMIZER
*2 ZH150N15B2BAA6----A, PLACE ON STAND SO THAT RETURN CAN COME IN HORIZONTAL TO ACCOMADATE ECONOMIZER
*3 HART&COOLEY SVH 18X10, TYP OF 7 PLACE AT DOWNWARD ANGLES -FIGURE A
*4 HART&COOLEY 92HVV10X24 TYP OF10 MOUNT ON SIDE OF DUCT AS INDICATED
GENERAL NOTES
DUCT SIZES MAY BE CHANGED FOR EASE OF INSTALLATION
DUCT IS TO BE INSULATED TO PREVENT CONDENSATION WHERE NECESSARY
EXTERIOR DUCT IS TO BE WEATHERPROOFED
NEW GAS LINE IS TO BE SIZED BY CONTRACTOR
SCALE BY INDICATED EXTERIOR DIMENSIONS
LEGEND
EXSISTING HVAC
EXSISTING GAS
NEW HVAC
NEW GAS LINE (NG)
SPARE TIME 867 RIVERSIDE ST PORTLAND
PROPOSED HVAC ALTERATIONS 3/27/2015
SLOPE UTILITY RAMP
NEW 1:12
CONTROL
VESTING
BRIEFING
AHU MOUNTED ON STRUCTUAL SUPPORT 3 FT ABOVE CONCRETE PAD
*2
150 MBH
RISE
*4
CONTROL DESK
PRO SHOP
WOMEN
SPRINKLER
ELECTRIC ROOM
OFFICES
SNACK BAR
KITCHEN
BAR
RESTROOMS
LOUNGE
GAS METER
NEW GAS LINE