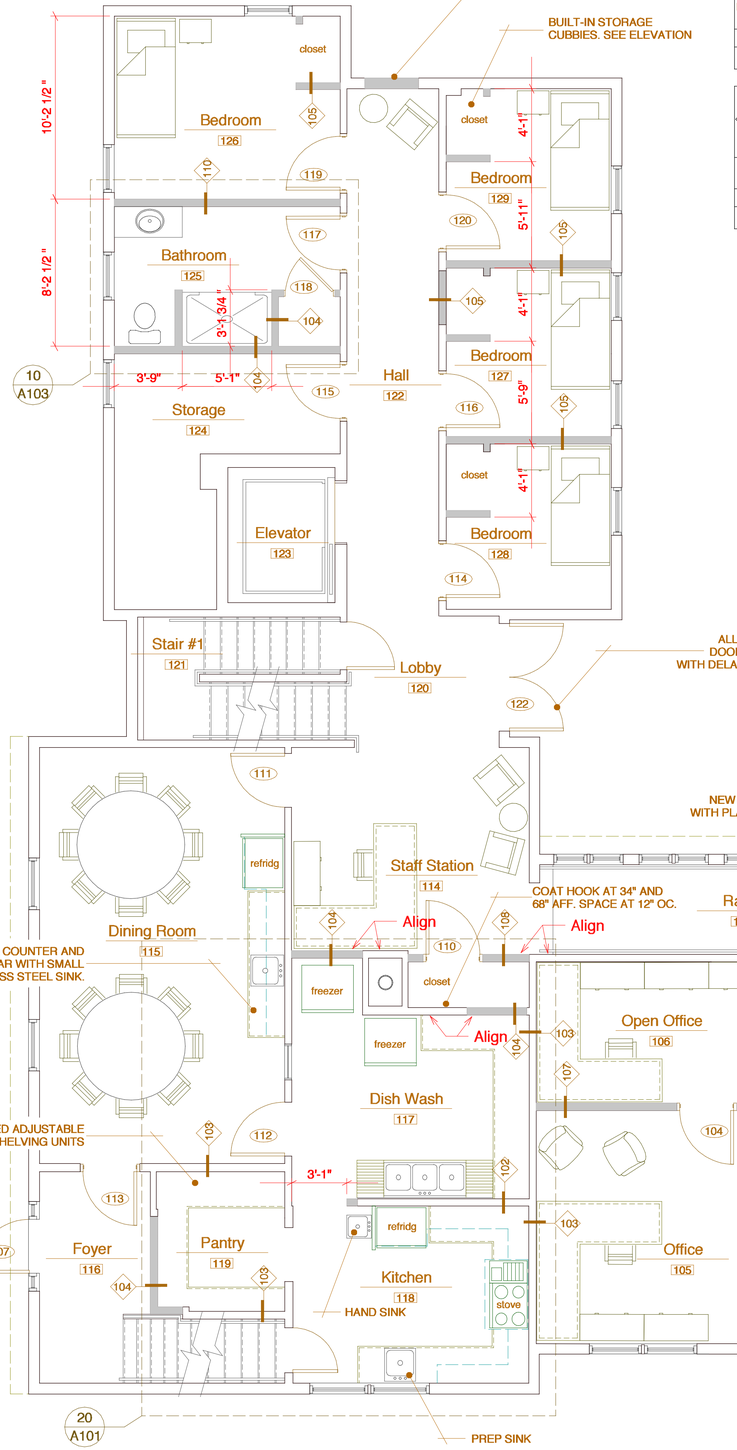

10 First Floor Plan

0 2 6 12

109

Rating	1HR
UL	465
STC	45
Jamb	

Type X 1/2" Impact Resistant GWB
2 x 4 Studs @ 16" OC
SAB
Type X 1/2" Impact Resistant GWB

110

Rating	NA
UL	N/A
STC	45
Jamb	

Fiberglass reinforced panels (FRP)
1/2" MR GWB
2 x 4 Studs @ 16" OC
SAB
1/2" Impact Resistant GWB

105

Rating	NA
UL	N/A
STC	45
Jamb	

1/2" Impact Resistant GWB
2 x 4 Studs @ 16" OC
SAB
1/2" Impact Resistant GWB

106

Rating	NA
UL	N/A
STC	45
Jamb	

1/2" MR GWB
2 x 4 Studs @ 16" OC
SAB
1/2" Impact Resistant GWB

107

Rating	NA
UL	N/A
STC	45
Jamb	

1/2" GWB
2 x 4 Studs @ 16" OC
SAB
1/2"GWB

108

Rating	NA
UL	N/A
STC	45
Jamb	

1/2" Impact Resistant GWB
2 x 4 Studs @ 16" OC
SAB
1/2" GWB

101

Rating	1 HR
UL	340
STC	
Jamb	

Existing 1/2" GWB
Existing 2 x 4 Studs @ 16" OC
1x2 Furring @ 16" OC
1/2" Impact Resistant GWB

102

Rating	NA
UL	N/A
STC	45
Jamb	

Fiberglass reinforced panels (FRP)
Existing 1/2" GWB
Existing 2 x 4 Studs @ 16" OC
Existing 1/2" GWB
Fiberglass reinforced panels (FRP)

103

Rating	NA
UL	N/A
STC	45
Jamb	

Fiberglass reinforced panels (FRP)
Existing 1/2" GWB
Existing 2 x 4 Studs @ 16" OC
Existing 1/2" GWB

104

Rating	NA
UL	N/A
STC	45
Jamb	

1/2" GWB
2 x 4 Studs @ 16" OC
SAB
1/2" MR GWB
Fiberglass reinforced panels (FRP)

GARRISON CONSULTING
41 edgewood ave
portland, maine 04103
telephone 207 450 0750
e-mail matthewwinch@earthlink.net

Revisions	date
NONE	none

project name
Spurwink Services
Kaufman House
Renovation

project location
899 Riverside Street
Portland, Maine

plan north

LICENSED ARCHITECT MATTHEW G. WINCH No. 3713 STATE OF MAINE 23/12/15

date	March 2, 2015
scale	1/4" = 1'-0"
project #	2014-011
drawing title	First Floor Plan
drawing number	A101