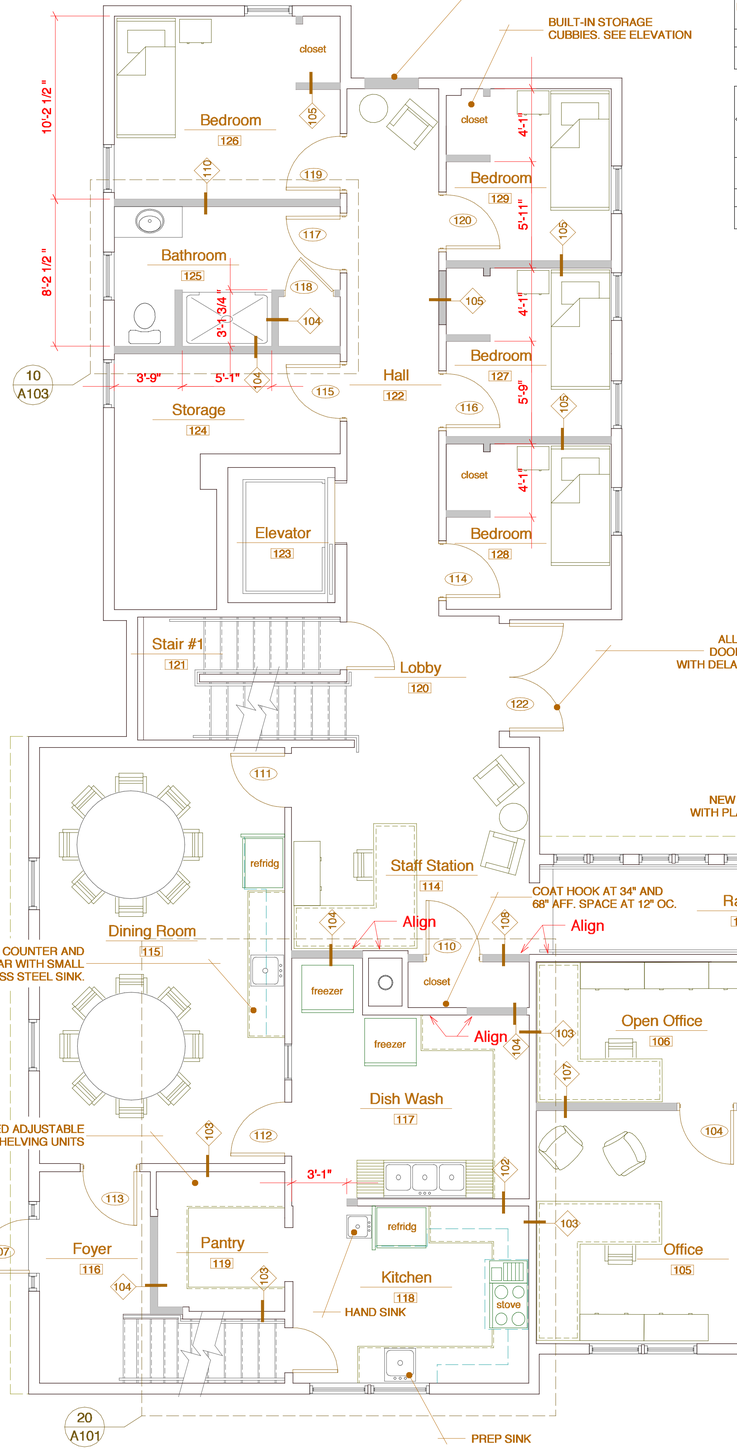

10 First Floor Plan

0 2 6 12

109 — Rating 1HR; UL 465; STC 45; Jamb

Type X 1/2" Impact Resistant GWB
2 x 4 Studs @ 16" OC
SAB
Type X 1/2" Impact Resistant GWB

110 — Rating NA; UL N/A; STC 45; Jamb

Fiberglass reinforced panels (FRP)
1/2" MR GWB
2 x 4 Studs @ 16" OC
SAB
1/2" Impact Resistant GWB

105 — Rating NA; UL N/A; STC 45; Jamb

1/2" Impact Resistant GWB
2 x 4 Studs @ 16" OC
SAB
1/2" Impact Resistant GWB

106 — Rating NA; UL N/A; STC 45; Jamb

1/2" MR GWB
2 x 4 Studs @ 16" OC
SAB
1/2" Impact Resistant GWB

107 — Rating NA; UL N/A; STC 45; Jamb

1/2" GWB
2 x 4 Studs @ 16" OC
SAB
1/2"GWB

108 — Rating NA; UL N/A; STC 45; Jamb

1/2" Impact Resistant GWB
2 x 4 Studs @ 16" OC
SAB
1/2" GWB

101 — Rating 1 HR; UL 340; STC; Jamb

Existing 1/2" GWB
Existing 2 x 4 Studs @ 16" OC
1x2 Furring @ 16" OC
1/2" Impact Resistant GWB

102 — Rating NA; UL N/A; STC 45; Jamb

Fiberglass reinforced panels (FRP)
Existing 1/2" GWB
Existing 2 x 4 Studs @ 16" OC
Existing 1/2" GWB
Fiberglass reinforced panels (FRP)

103 — Rating NA; UL N/A; STC 45; Jamb

Fiberglass reinforced panels (FRP)
Existing 1/2" GWB
Existing 2 x 4 Studs @ 16" OC
Existing 1/2" GWB

104 — Rating NA; UL N/A; STC 45; Jamb

1/2" GWB
2 x 4 Studs @ 16" OC
SAB
1/2" MR GWB
Fiberglass reinforced panels (FRP)

GARRISON CONSULTING
41 edgewood ave
portland, maine 04103
telephone 207 450 0750
e-mail matthewwinch@earthlink.net

Revisions
date
NONE
none

project name
Spurwink Services
Kaufman House
Renovation

project location
899 Riverside Street
Portland, Maine

plan north

date
March 2, 2015
scale
1/4" = 1'-0"
project #
2014-011
drawing title
First Floor Plan
drawing number
A101