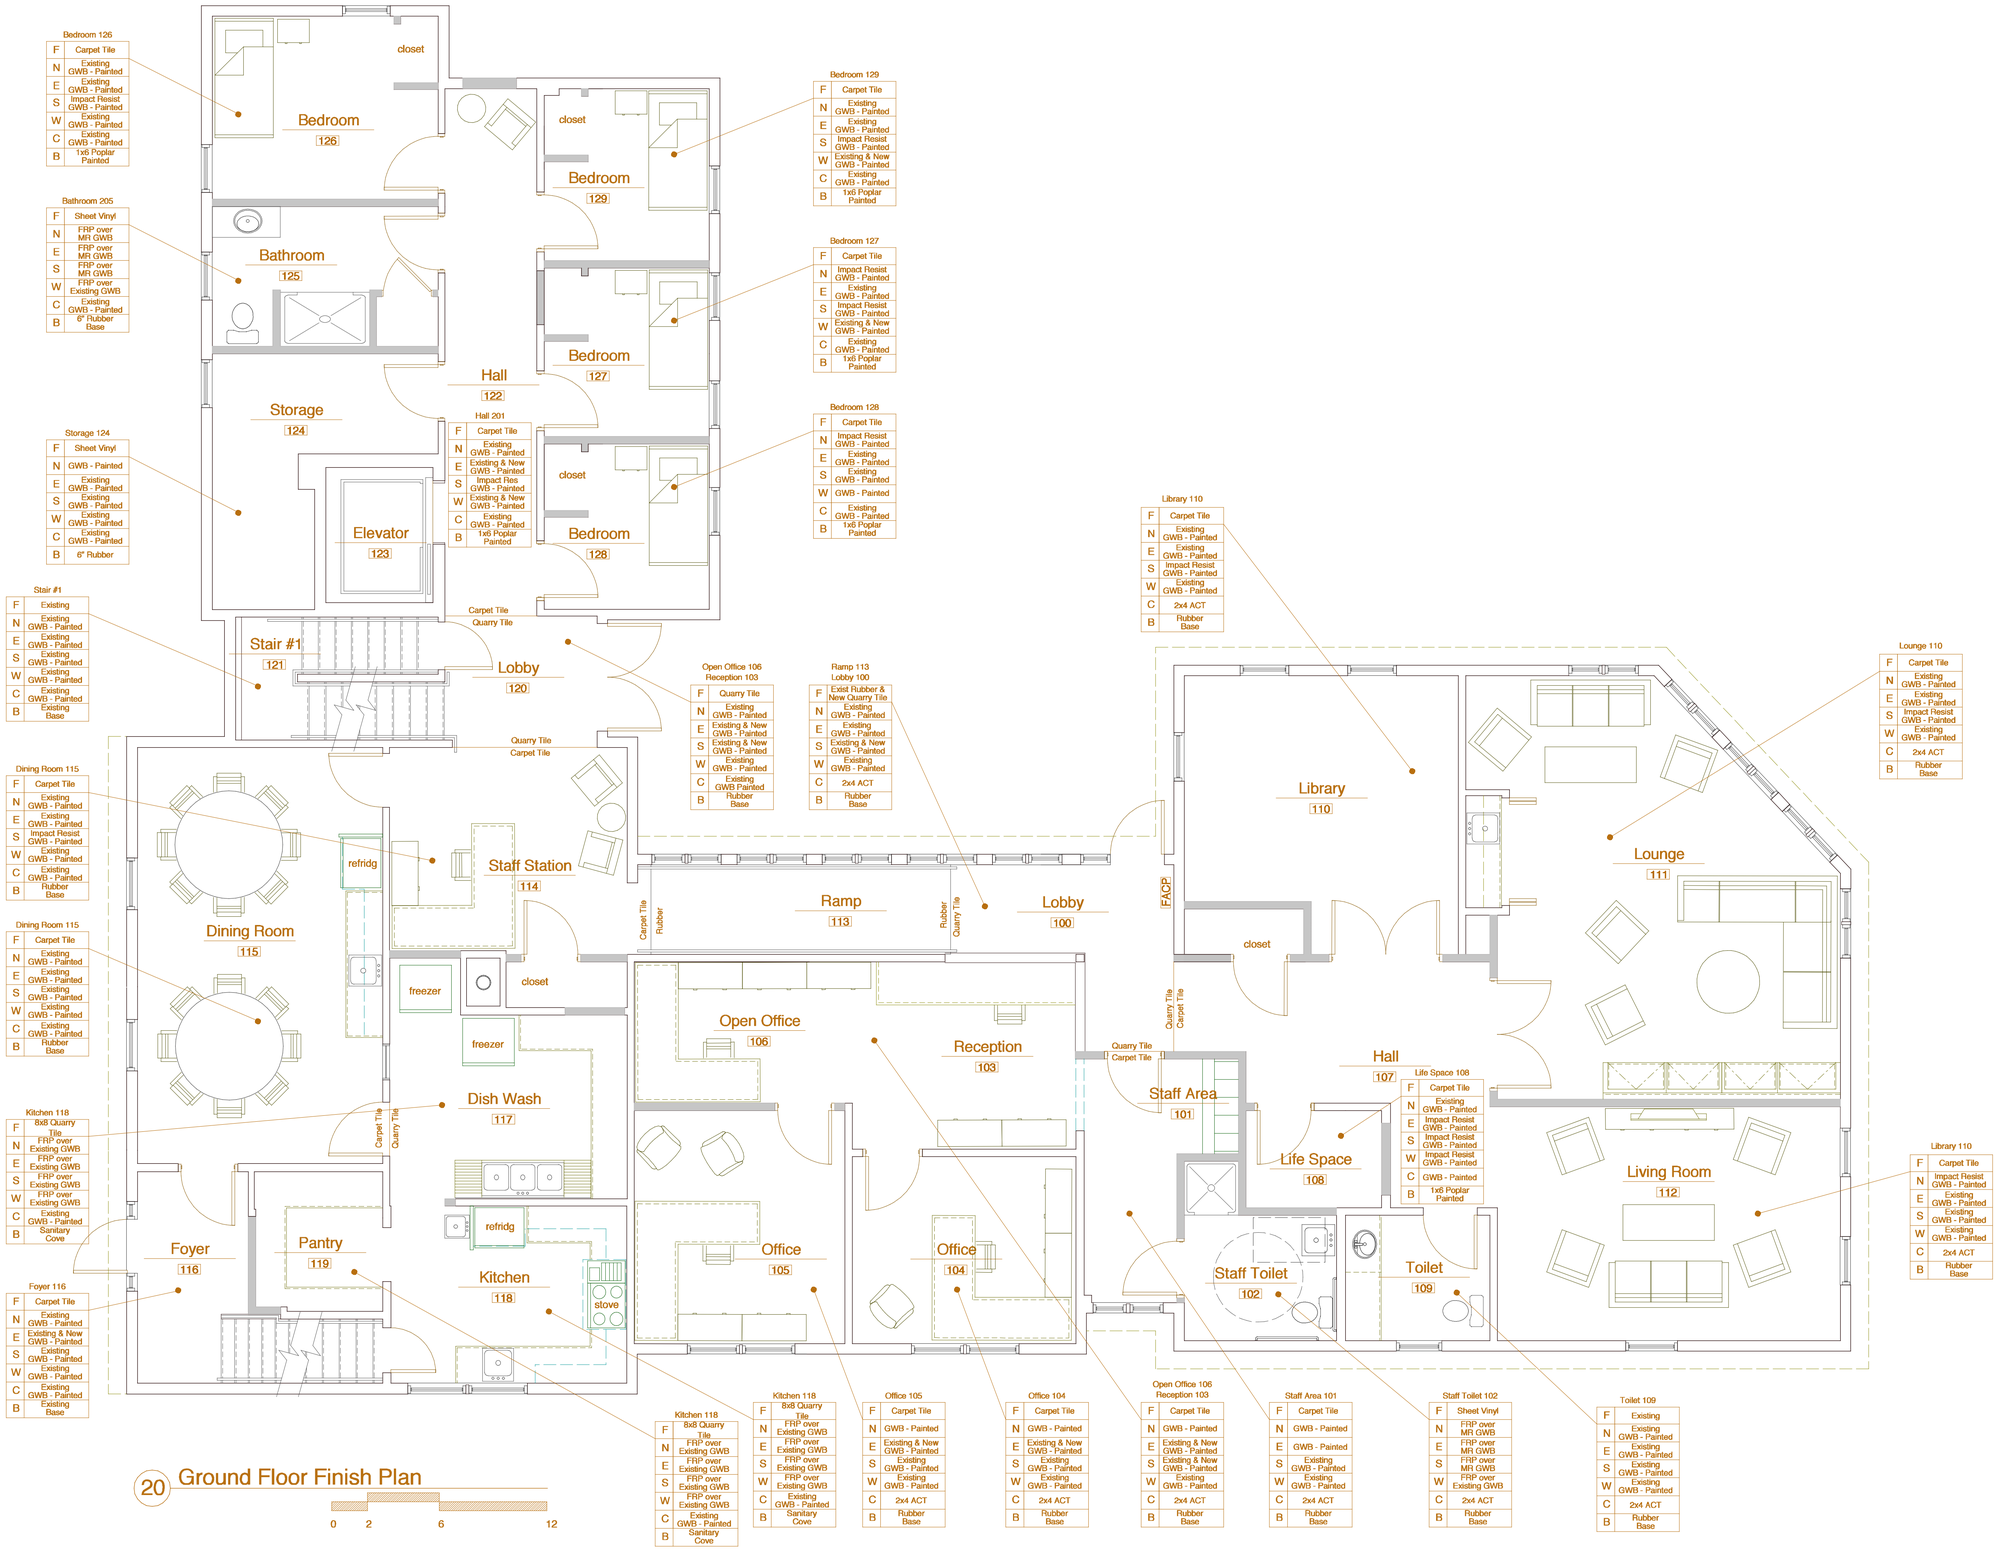

GARRISON CONSULTING
41 edgewood ave
portland, maine 04103
telephone 207 450 0750
e-mail matthewwinch@earthlink.net

Revisions	date
NONE	none

project name
Spurwink Services
Kaufman House
Renovation

project location
899 Riverside Street
Portland, Maine

plan north

date March 2, 2015
scale 1/4" = 1'-0"
project # 2014-011
drawing title Ground Floor Finish Plan
drawing number A901