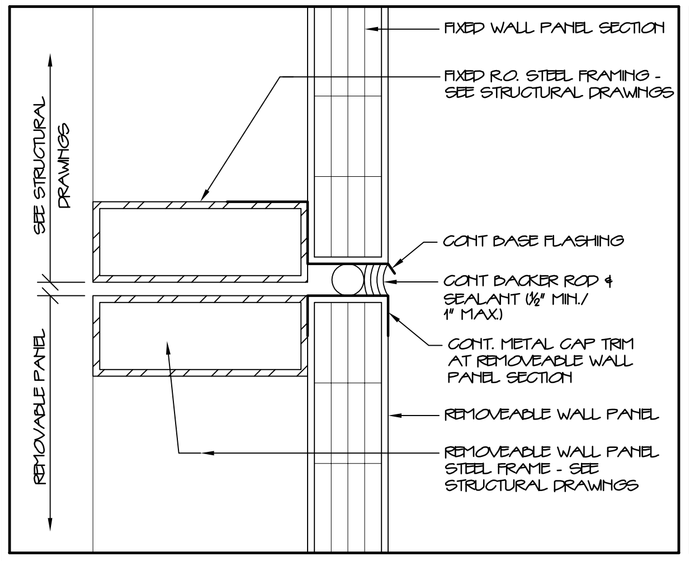

1 REMOVABLE WALL AT HEAD (JAMB SILL) 3"=1'-0"

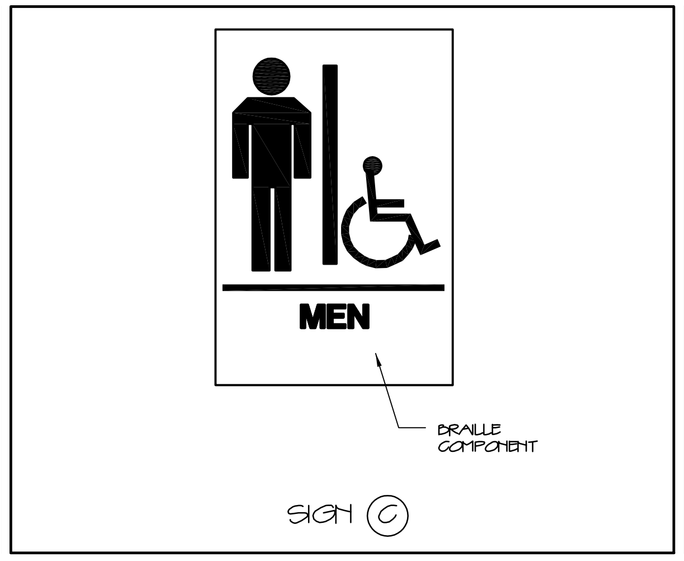

5 ACCESSIBLE MEN'S TOILET SIGN N.T.S

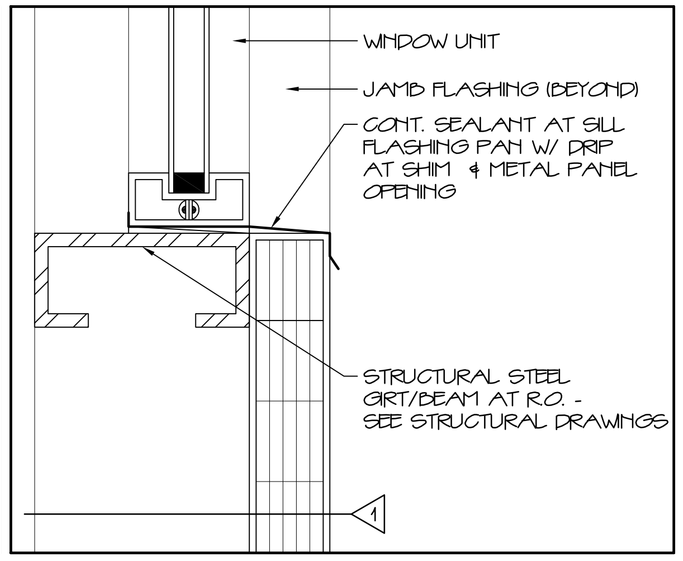

9 EXT. WINDOW SILL DETIL 3"=1'-0"

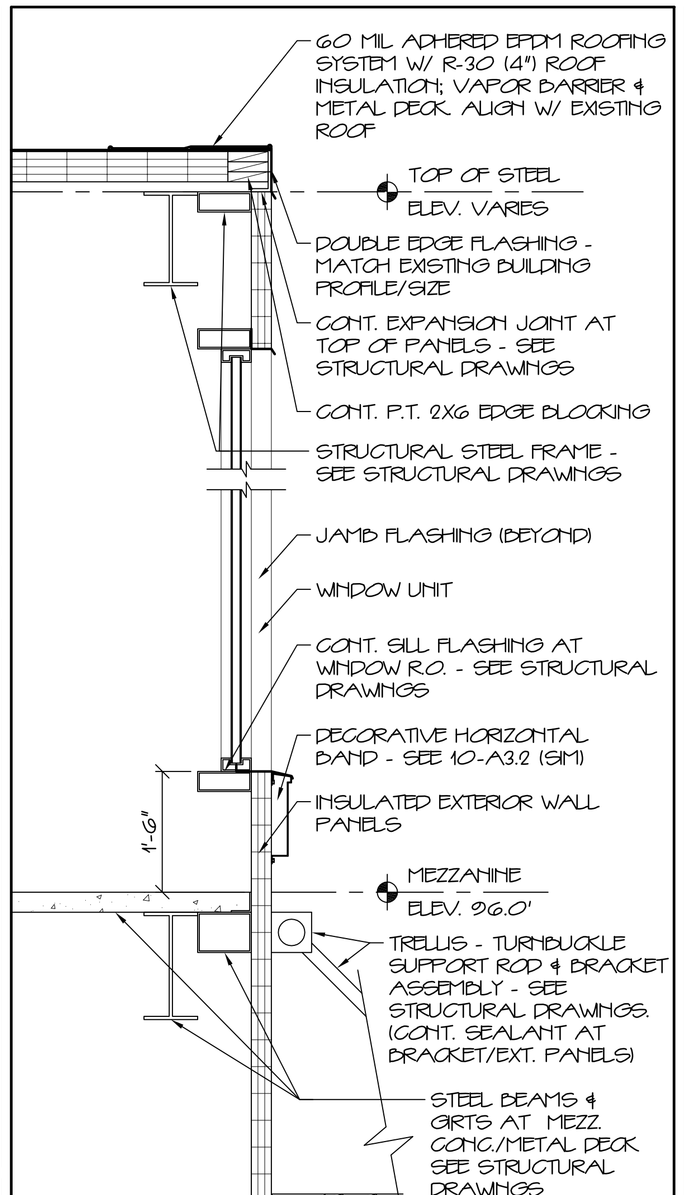

13 TYPICAL EXTERIOR WALL SECTION - WEST 3/4"=1'-0"

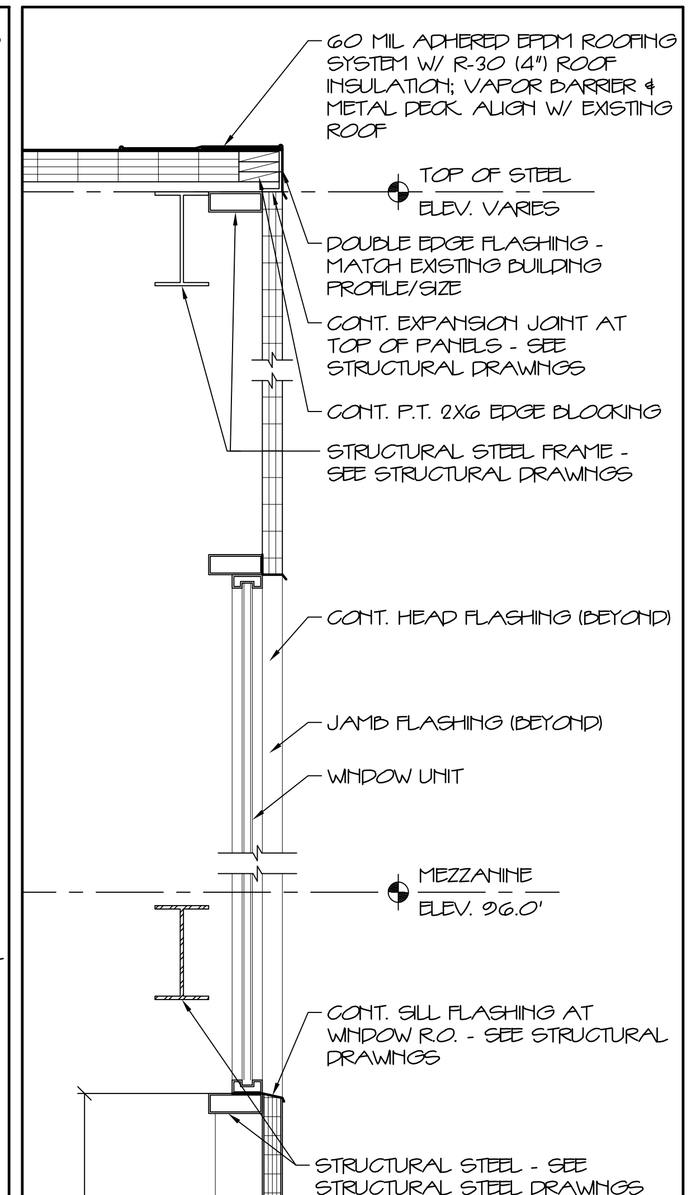

14 TYPICAL EXTERIOR WALL SETION - EAST 3/4"=1'-0"

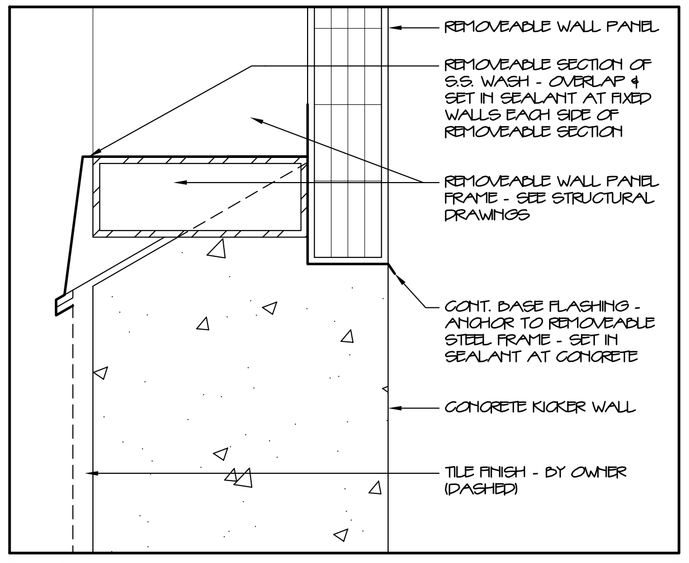

2 REMOVEABLE WALL AT SILL 3"=1'-0"

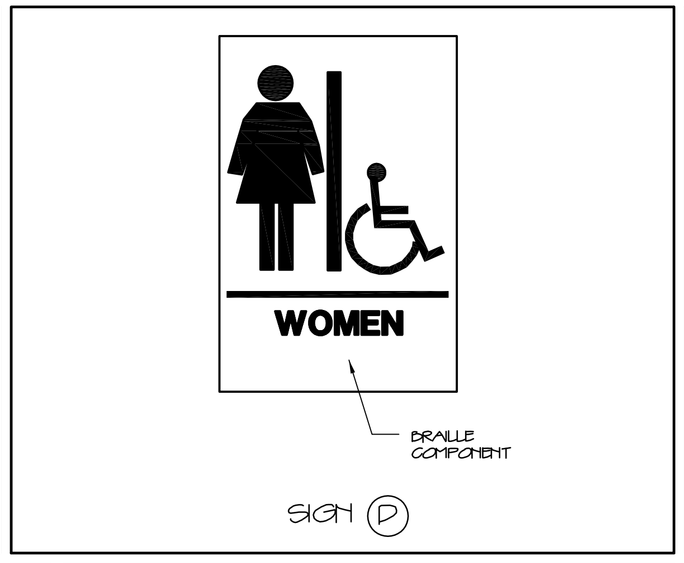

6 ACCESSIBLE WOMEN'S TOILET SIGN N.T.S.

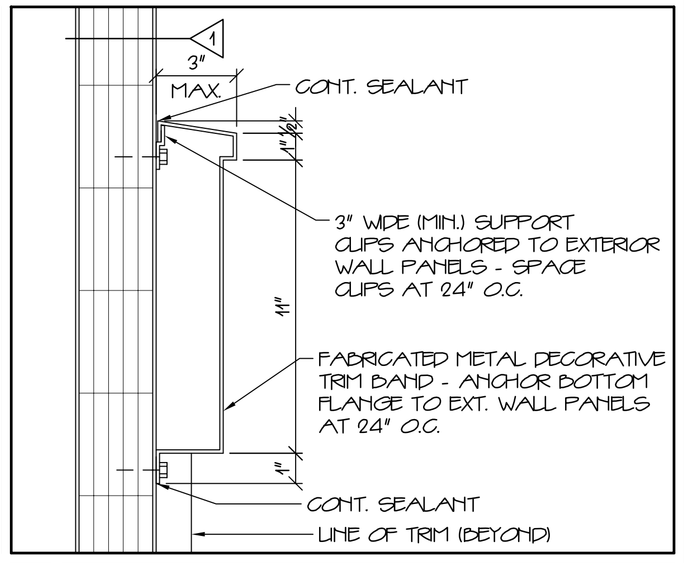

10 DECORATIVE HORIZONTAL BAND 3"=1'-0"

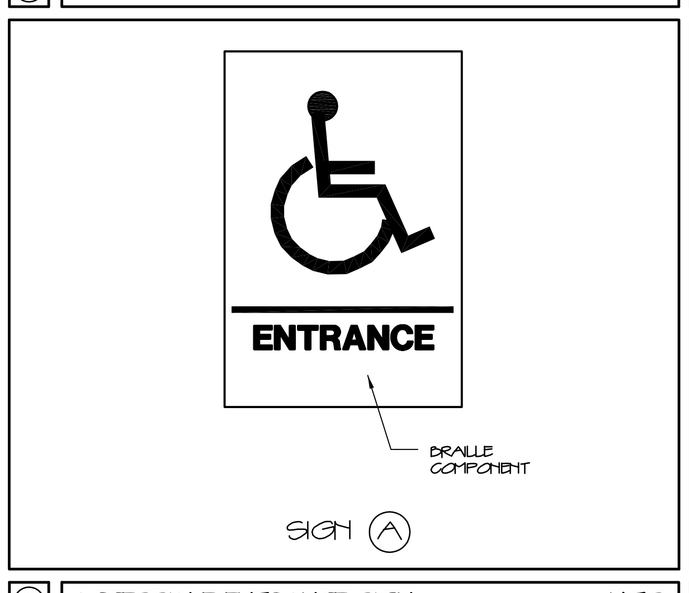

3 ACCESSIBLE ENTRANCE SIGN N.T.S

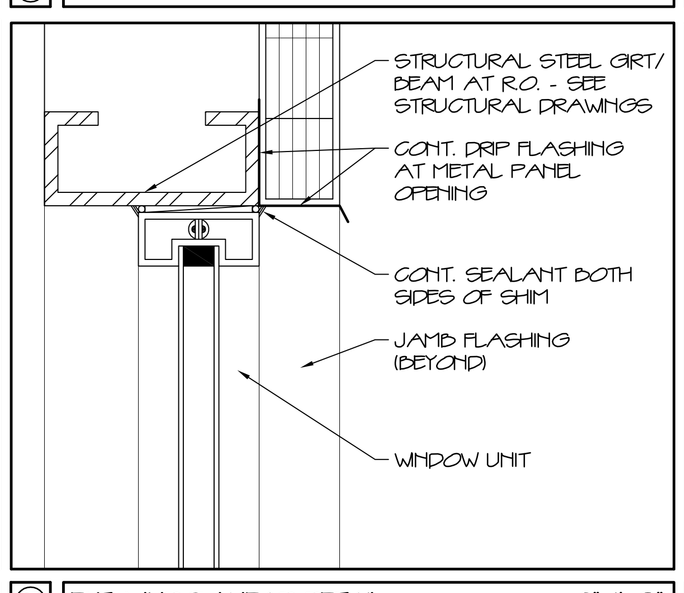

7 EXT. WINDOW HEAD DETAIL 3"=1'-0"

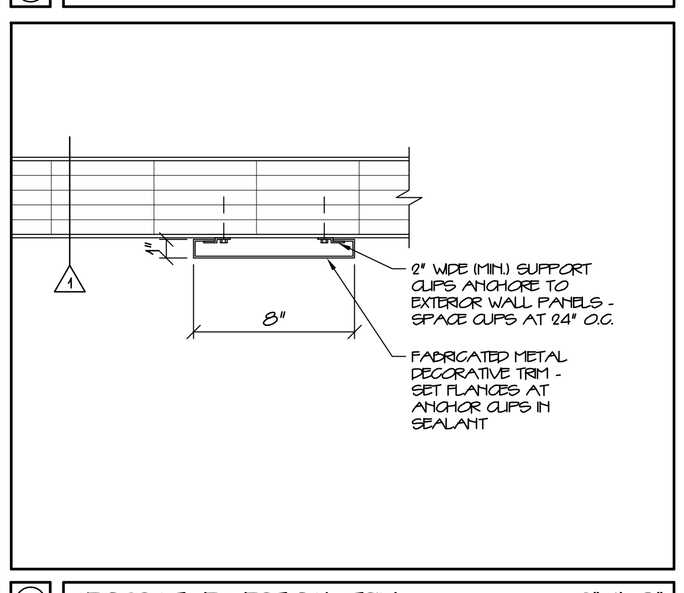

11 DECORATIVE VERTICAL TRIM 3"=1'-0"

4 EXIT SIGN N.T.S.

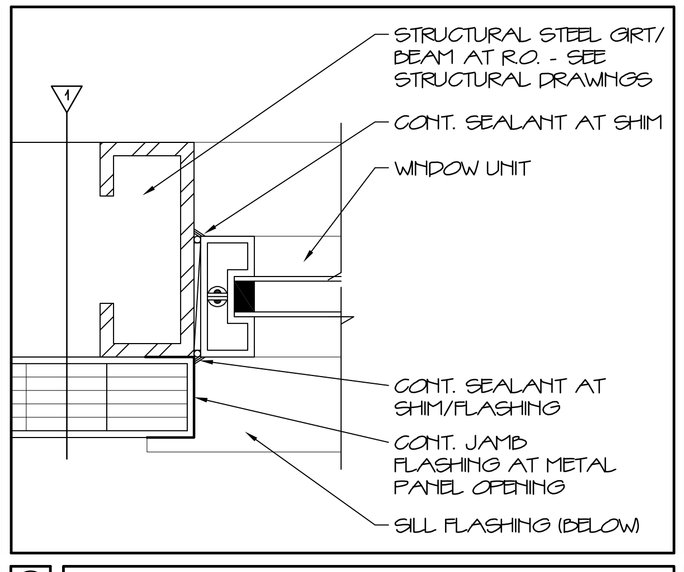

8 EXT. WINDOW JAMB DETAIL 3"=1'-0"

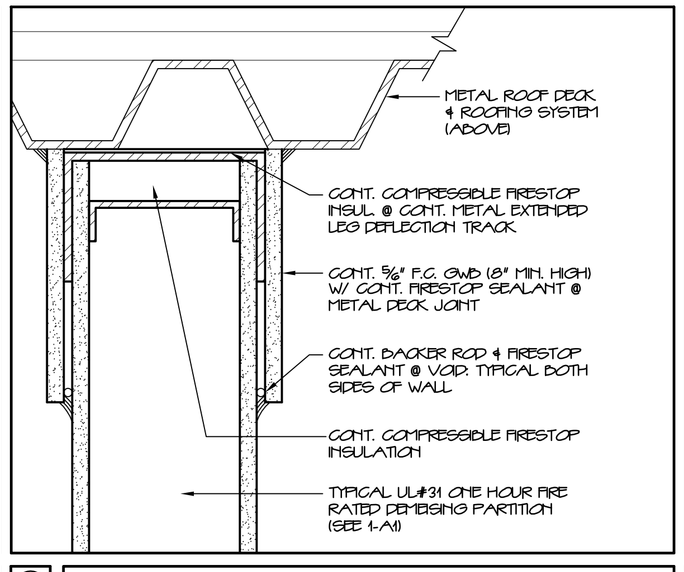

12 TYPICAL 1 HR RATED DEFLECTION TRACK 3"=1'-0"

COPYRIGHT
REPRODUCTION OR MISUSE OF THIS DOCUMENT WITHOUT WRITTEN PERMISSION FROM GRANT HAYS ASSOCIATES IS PROHIBITED

REVISIONS

JOB TITLE

NEW ADDITION FOR
ALLAGASH BREWING CO.
50 INDUSTRIAL WAY PORTLAND, MAINE

DRAWING TITLE

ADDITION
WALL SECTIONS & DETAILS

SCALE 1/4" = 1'-0"

DATE 10 SEPT. 12

DRAWN BY SAM/MPH

JOB NO. 120701

DRAWING NO.
A3.2

GRANT HAYS ASSOCIATES
ARCHITECTURE
INTERIOR DESIGN
P.O. BOX 6179 FALMOUTH, MAINE 04105
telephone (207) 871-5900
facsimile (207) 871-9308