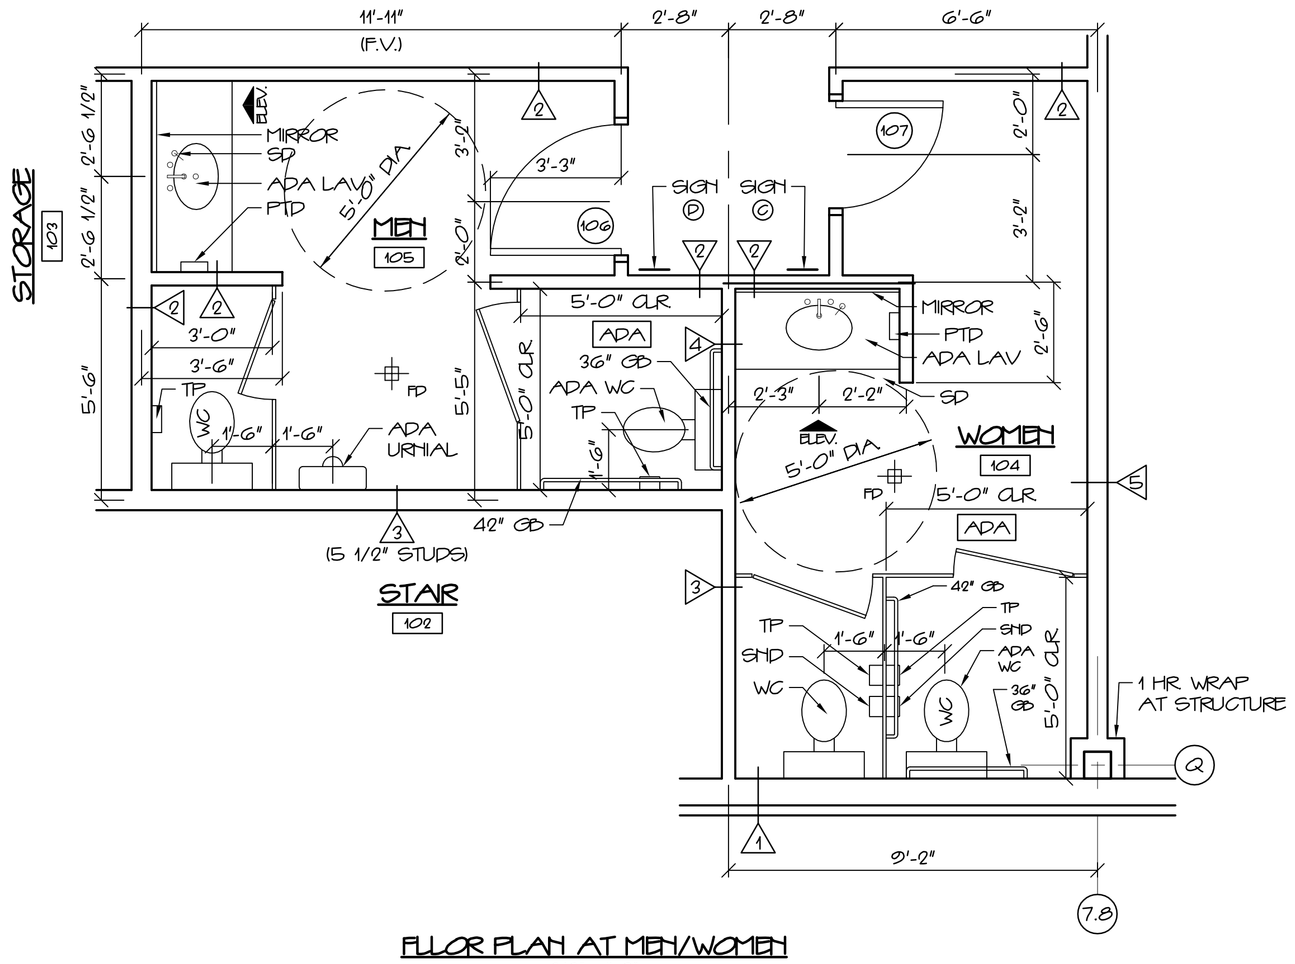

FLOOR PLAN AT MEN/WOMEN

3/8" = 1'-0"

NOTE: SEE SHEET A7.1 FOR ACCESSIBILITY MOUNTING HEIGHTS & CLEARANCE CRITERIA

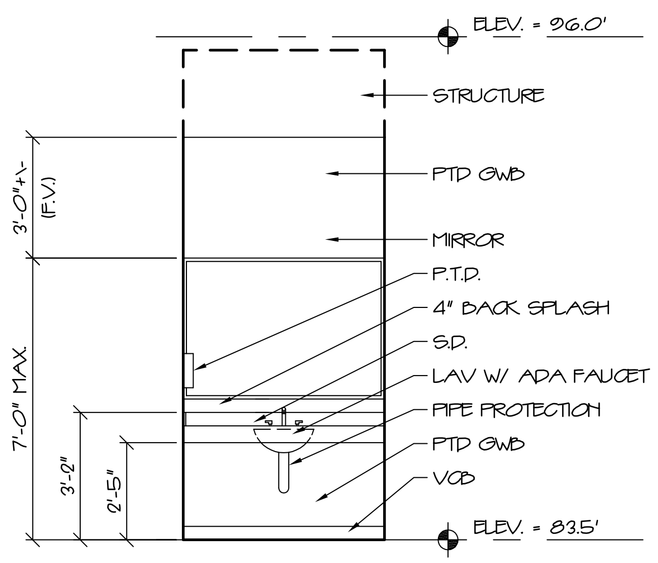

ADA LAVATORY ELEVATION

3/8" = 1'-0"

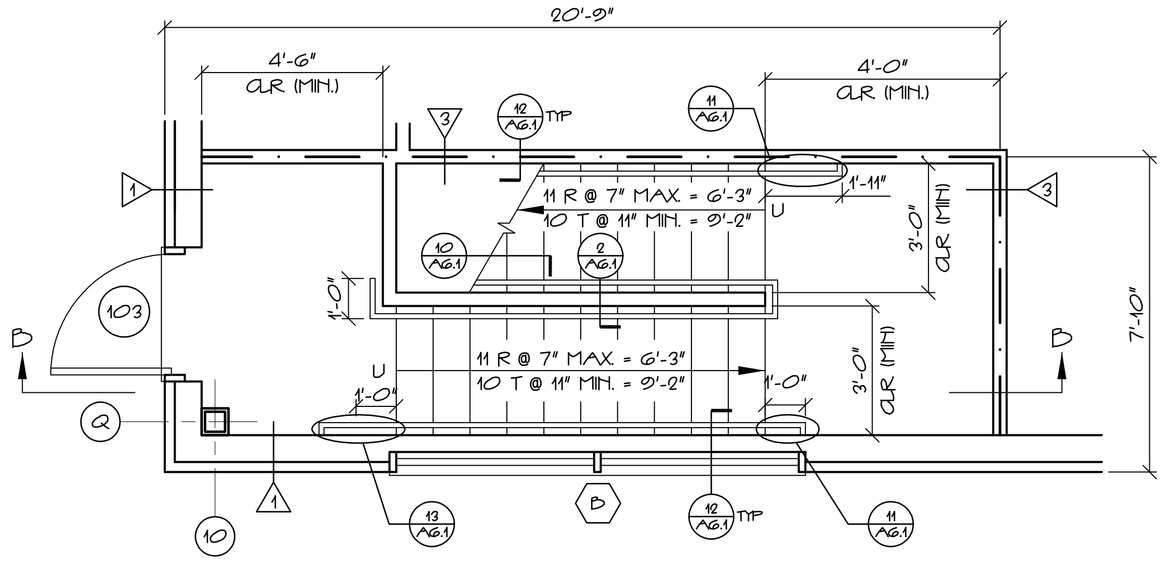

FIRST FLOOR PLAN - STAIR 102

(1 HOUR RATED)

3/8" = 1'-0"

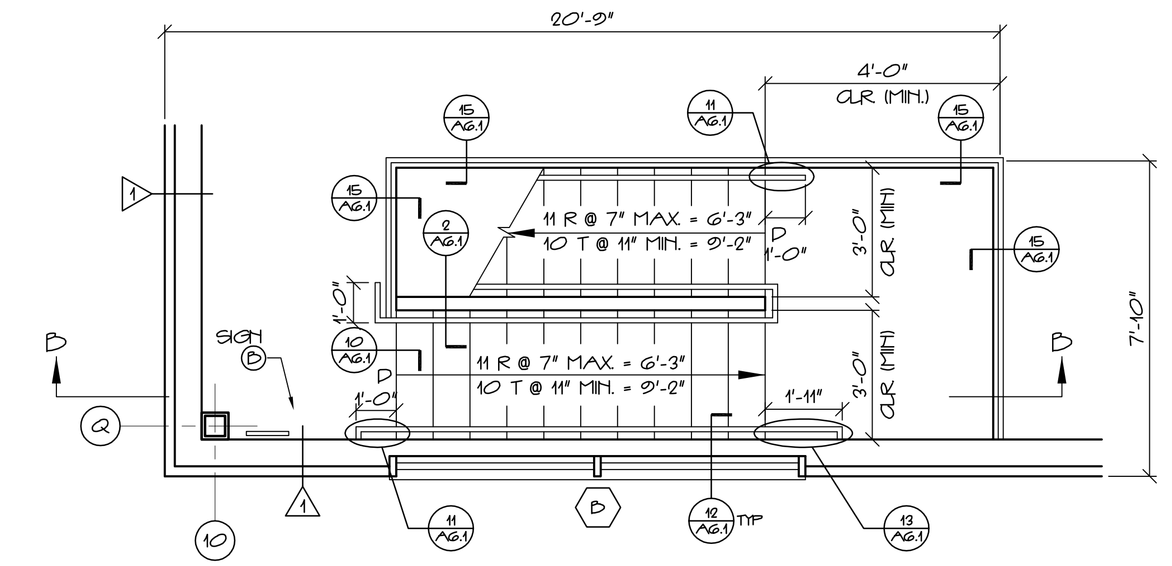

SECOND FLOOR PLAN - STAIR 202

3/8" = 1'-0"

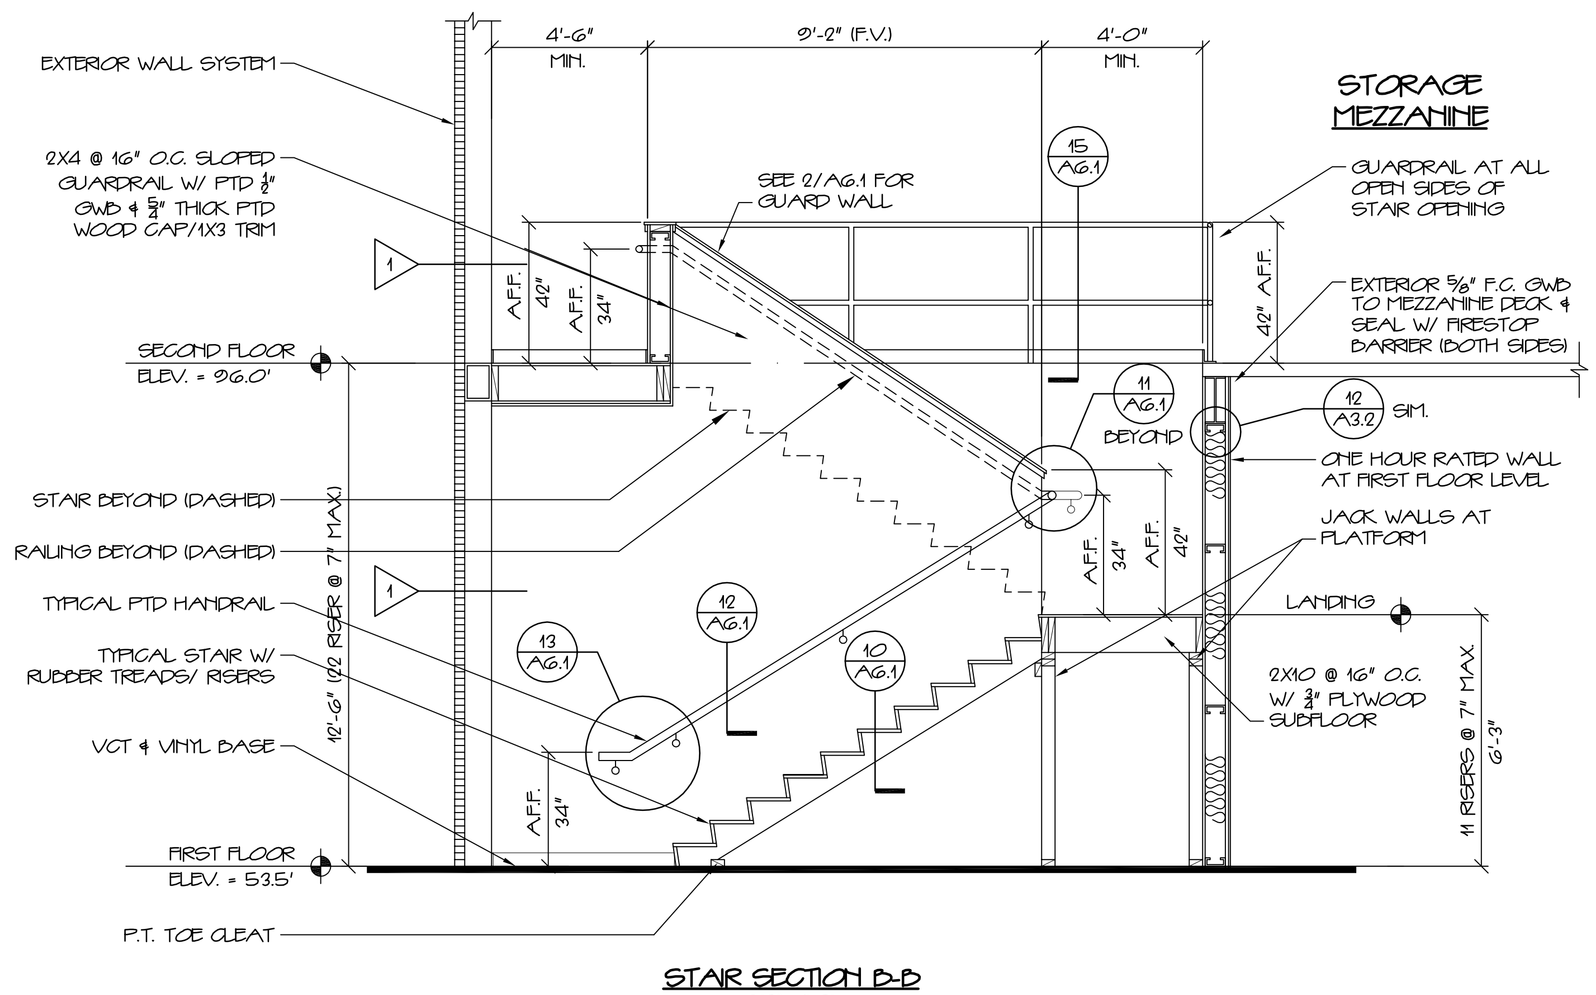

STAIR SECTION B-B

3/8" = 1'-0"

① TYPICAL SECTION & PLAN AT MEZZANINE 3/8" = 1'-0"

② TYPICAL SECTIONS & PLANS AT NEW STAIR 102/202 3/8" = 1'-0"

COPYRIGHT
REPRODUCTION OR MISUSE OF THIS DOCUMENT WITHOUT WRITTEN PERMISSION FROM GRANT HAYS ASSOCIATES IS PROHIBITED

REVISIONS

JOB TITLE

NEW ADDITION FOR
ALLAGASH BREWING CO.
50 INDUSTRIAL WAY PORTLAND, MAINE

DRAWING TITLE

WET CORE & STAIRS

SCALE AS NOTED

DATE 10 SEPT. 12

DRAWN BY SAM/MAH

JOB NO. 120701

DRAWING NO.

A5.1

GRANT HAYS ASSOCIATES
ARCHITECTURE
INTERIOR DESIGN
P.O. BOX 6179 FALMOUTH, MAINE 04105
telephone (207) 871-5900
facsimile (207) 871-9308