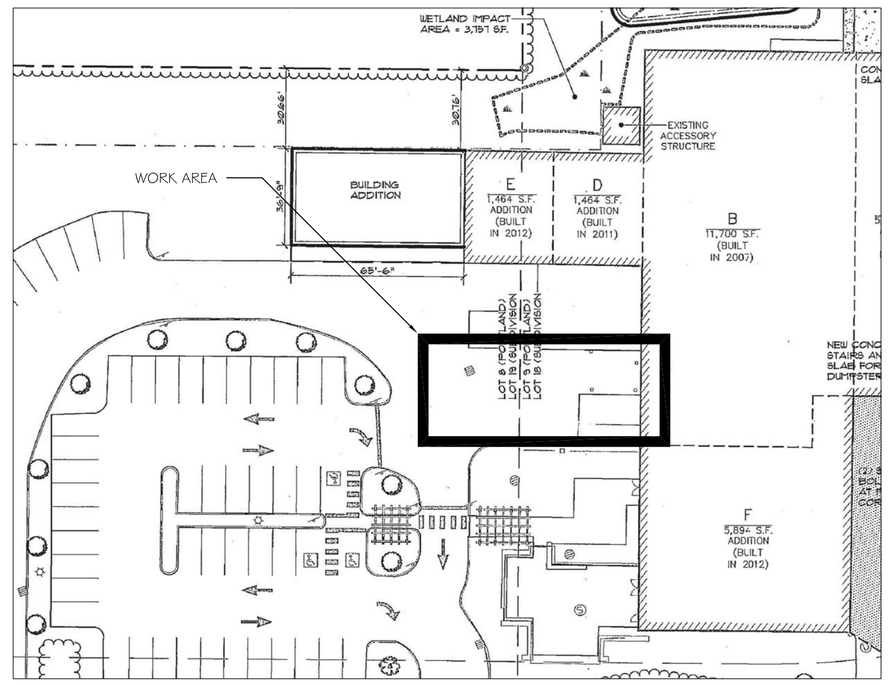

C4 KEY PLAN

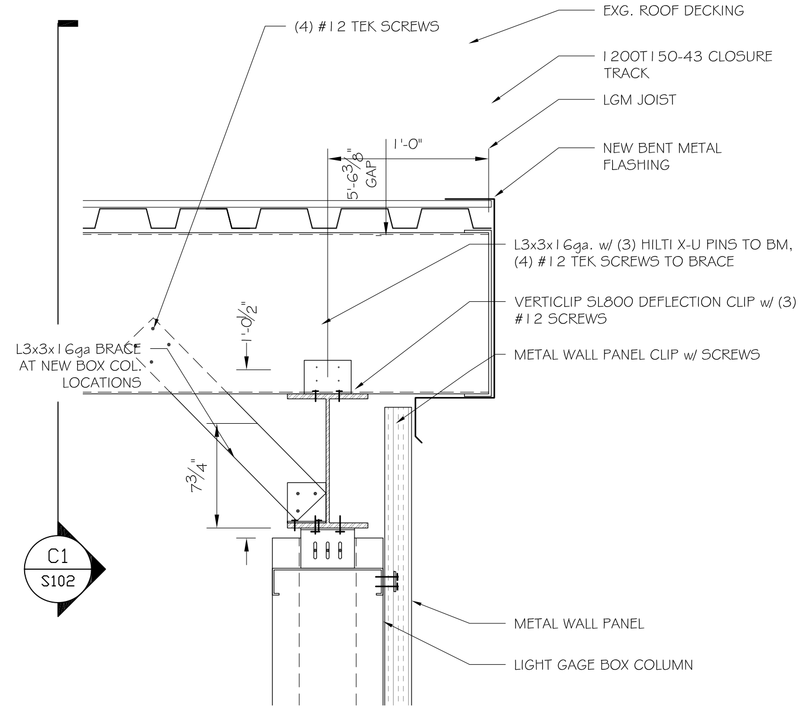

C2 SECTION

SCALE: 1-1/2" = 1'-0"

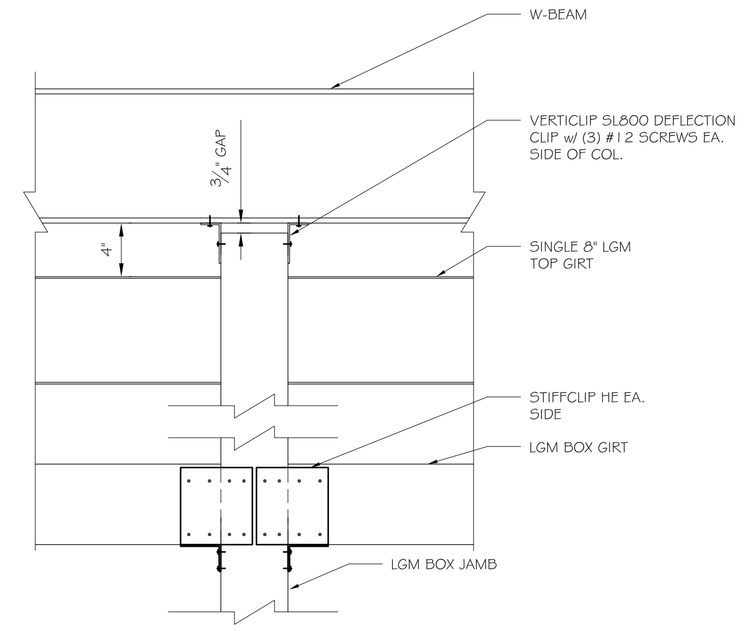

C1 DETAIL

SCALE: 1-1/2" = 1'-0"

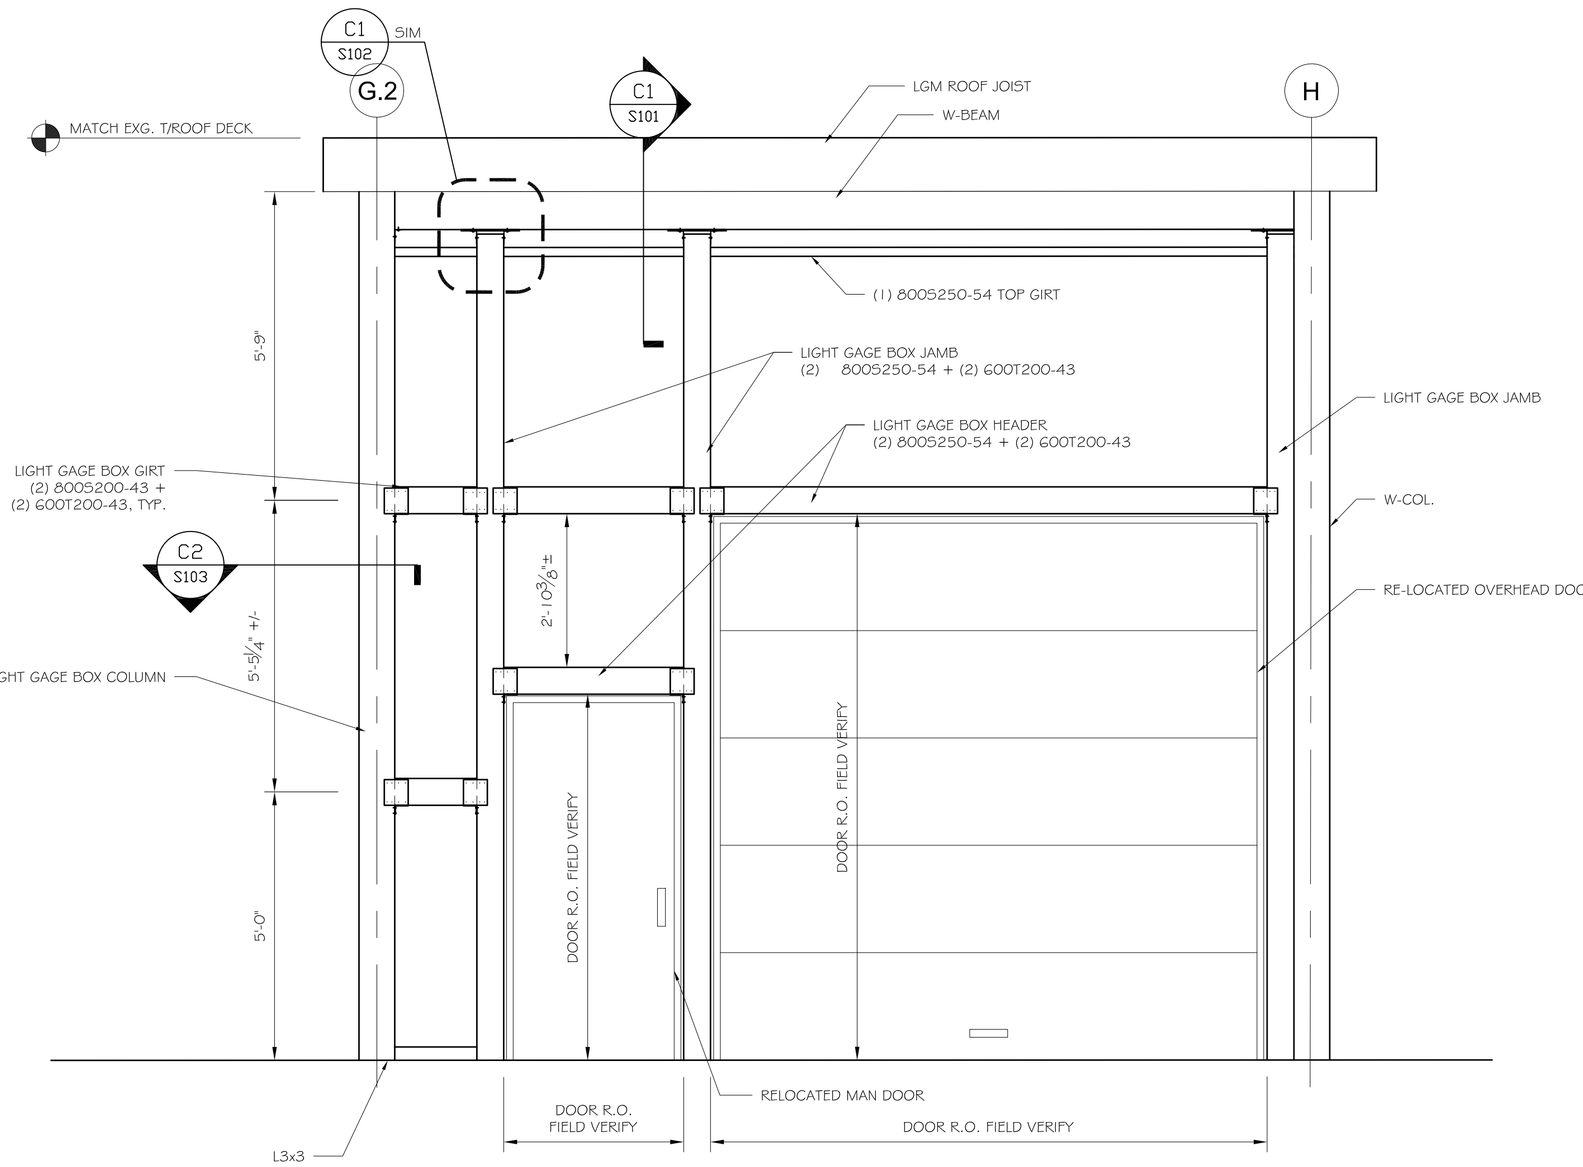

A4 FRAMING ELEVATION

SCALE: 1/2" = 1'-0"

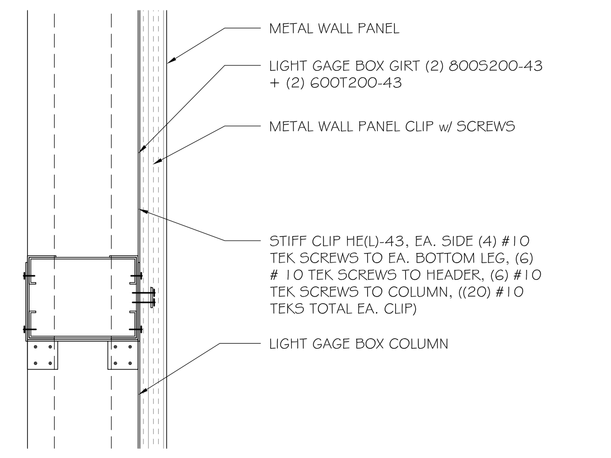

B2 DETAIL

SCALE: 1-1/2" = 1'-0"

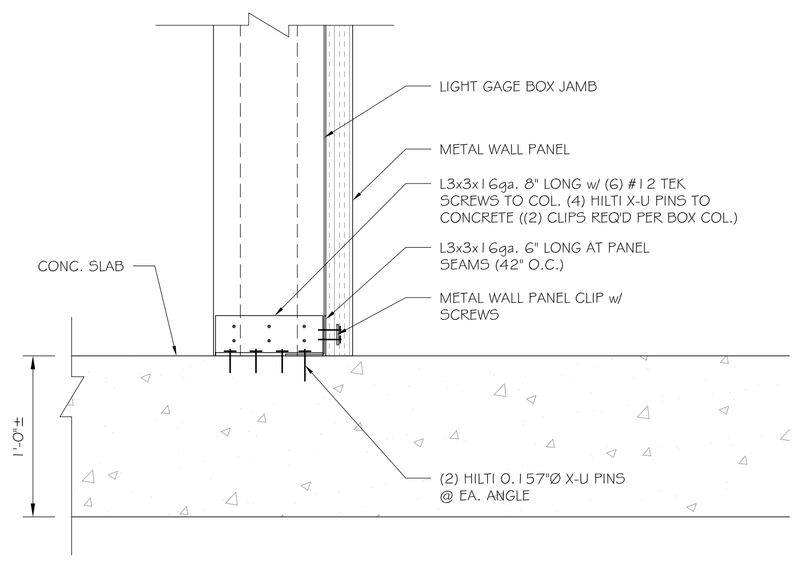

A2 DETAIL

SCALE: 1-1/2" = 1'-0"

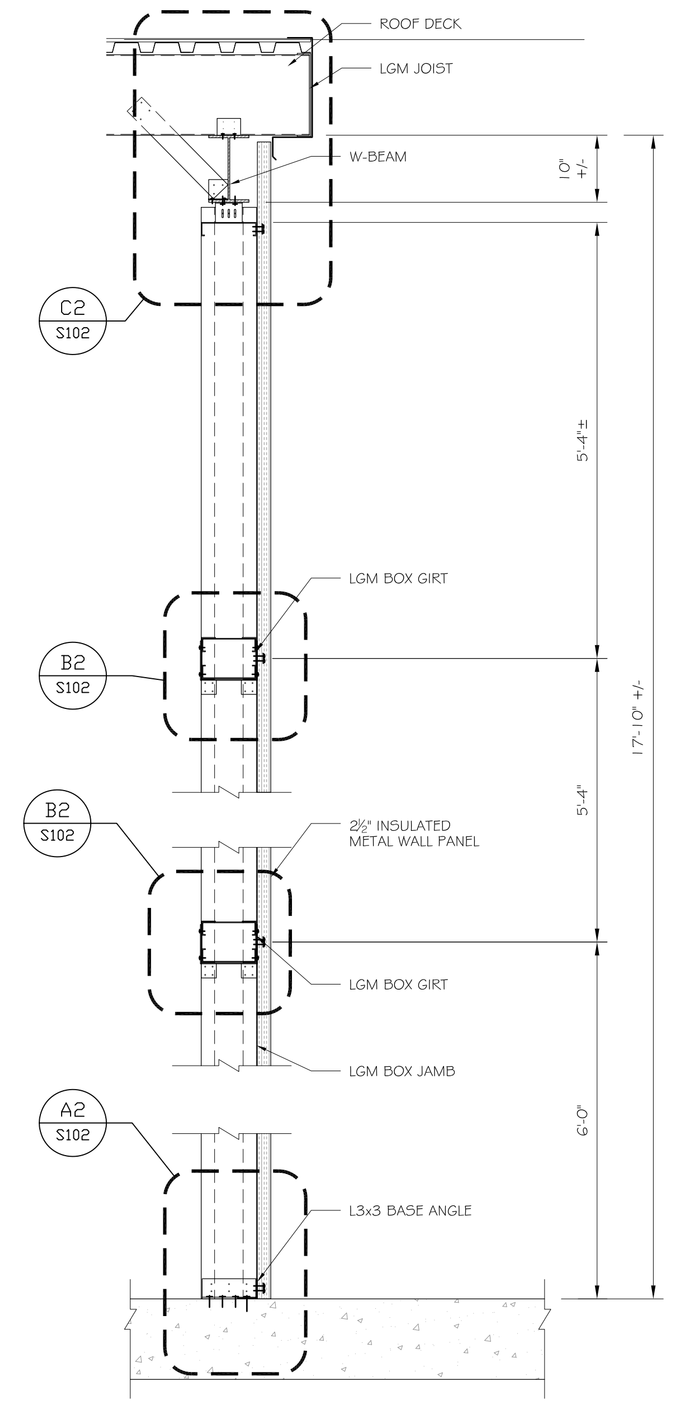

A1 PROPOSED WALL SECTION

SCALE: 3/4" = 1'-0"

STATE OF MAINE AARON S. WILSON No. 10429 REGISTERED PROFESSIONAL ENGINEER

ASSOCIATED DESIGN PARTNERS INC.
80 Leighton Road
Falmouth, Maine 04105
Office: (207) 878-1751
Fax: (207) 878-1788
E-Mail: adp@adpengineering.com

THIS DRAWING, DESIGN AND ELECTRONIC FILE ARE THE PROPERTY OF ASSOCIATED DESIGN PARTNERS, INC. THE REPRODUCTION, COPYING OR ANY OTHER USE OF THIS DOCUMENT WITHOUT WRITTEN CONSENT IS PROHIBITED.

PROJECT: ALLAGASH BOILER ROOM EXTENSION
INDUSTRIAL WAY, PORTLAND, MAINE
FOR: ALLAGASH BREWING CO.

SHEET TITLE: WALL SECTION AND DETAILS
ISSUED FOR PERMITTING

REVISIONS			
No.	BY	DESCRIPTION	DATE
1			
2			
3			
4			

DATE : 6-15-15
SCALE : AS NOTED
DESIGN BY: ASW
DRAWN BY: RSC
FILE #:
PROJECT NUMBER: 14307
SHEET NO: S102