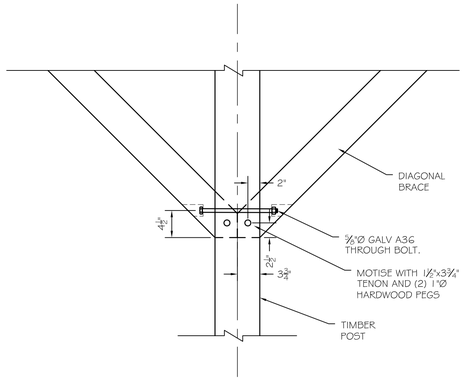

C4 BRACE DETAIL

SCALE: 1" = 1'-0"

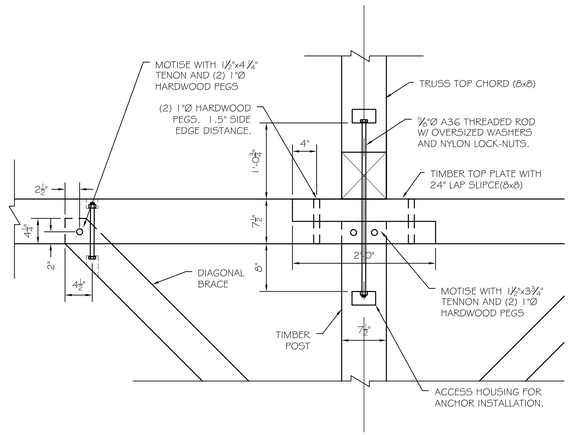

C3 BRACE DETAIL

SCALE: 1" = 1'-0"

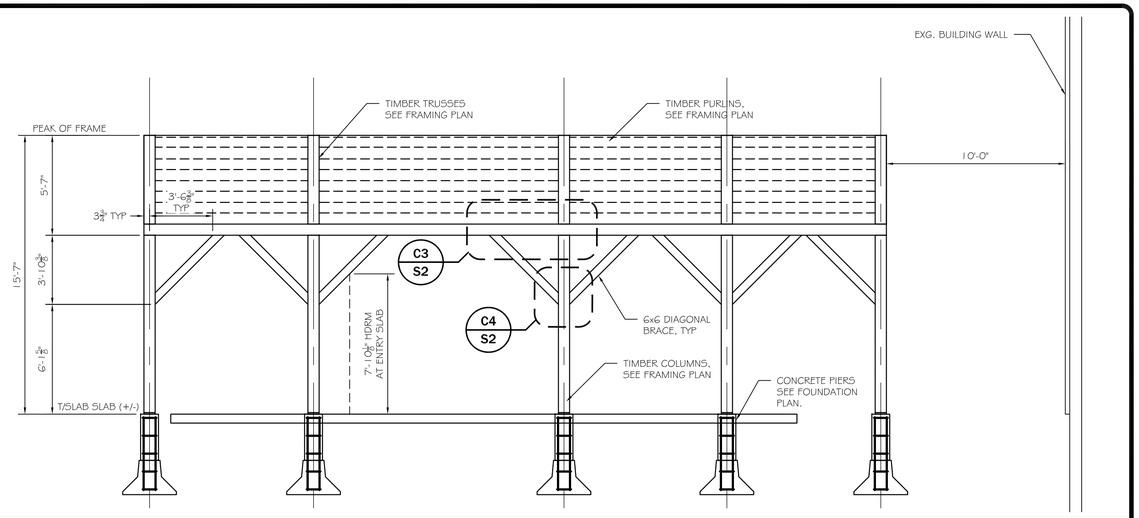

C2 SIDE ELEVATION

SCALE: 1/4" = 1'-0"

FRAMING NOTES:

1. ⟷ INDICATES SPAN DIRECTION OF 22GA FIRESTONE VR CLASSIC OMEGA CORRUGATED STEEL ROOFING. MIN Fy=30KSI STEEL. GALVANIZED WITH KYNAR 500 / HYNAR 5000 FLUOROCARBON. FASTEN ROOFING TO TIMBERS WITH #9-15x2" TRUE GRIP GT METAL TO WOOD FASTENERS BY ITW BUILDEX AT 36" PATTERN (EVERY RIB- 7.2" O.C.). PROVIDE #12X3¼" TRUE GRIP GT SIDELAP SCREWS AT 24" O.C. AT PANEL LAP SEAMS. ALL SCREWS TO HAVE GASKETED BONDED WASHERS AND HEX WASHER HEAD AND BE COATED OR GALVANIZED FOR EXTERIOR USE. FASTENER HEAD COLOR TO MATCH PANEL AS CLOSE AS POSSIBLE (GREY/SILVER).
2. ALL DIMENSIONS NOTED +/- TO BE FIELD VERIFIED BY CONTRACTOR PRIOR TO CONSTRUCTION.
3. ALL FASTENERS IN PT LUMBER TO BE HOT DIPPED G90 GALVANIZED.
4. GENERAL CONTRACTOR TO COMPLY WITH IBC 2009 TABLE 2304.9.1 FASTENING SCHEDULE.
5. ALL STRUCTURAL HEAVY TIMBER MEMBERS TO BE DOUGLAS FIR #1 OR BETTER.
6. ALL TIMBER POSTS TO HAVE SIMPSON CPS7 HOLD DOWNS, SEE C1/S1.

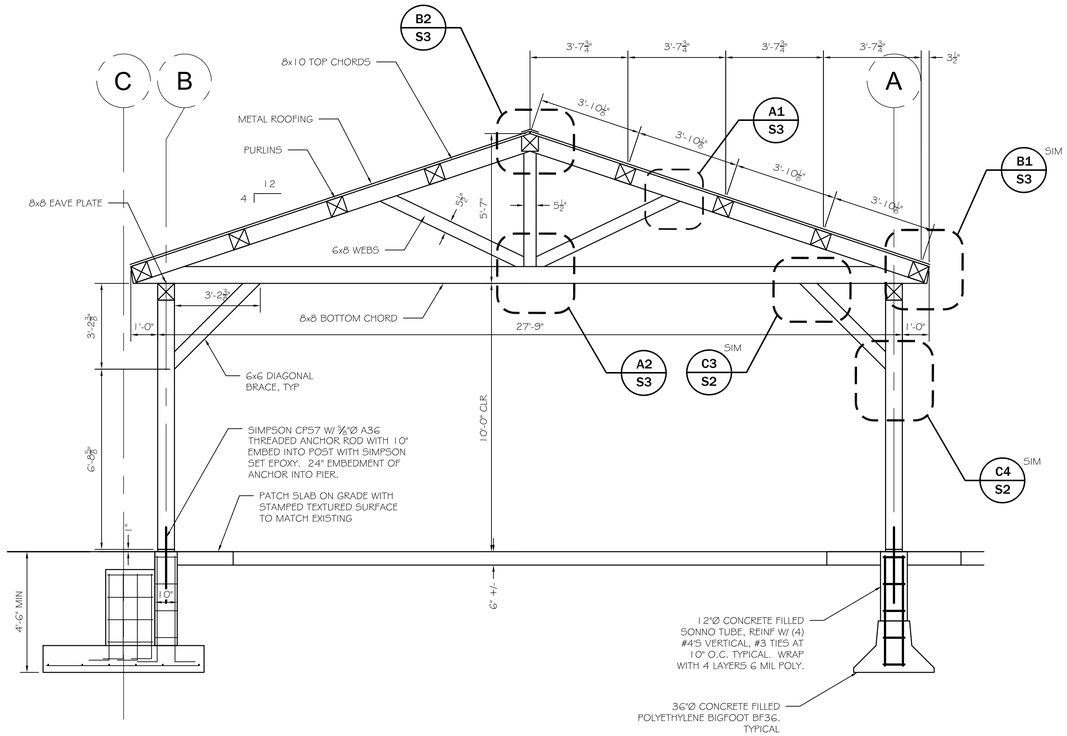

A4 CROSS SECTION

SCALE: 3/8" = 1'-0"

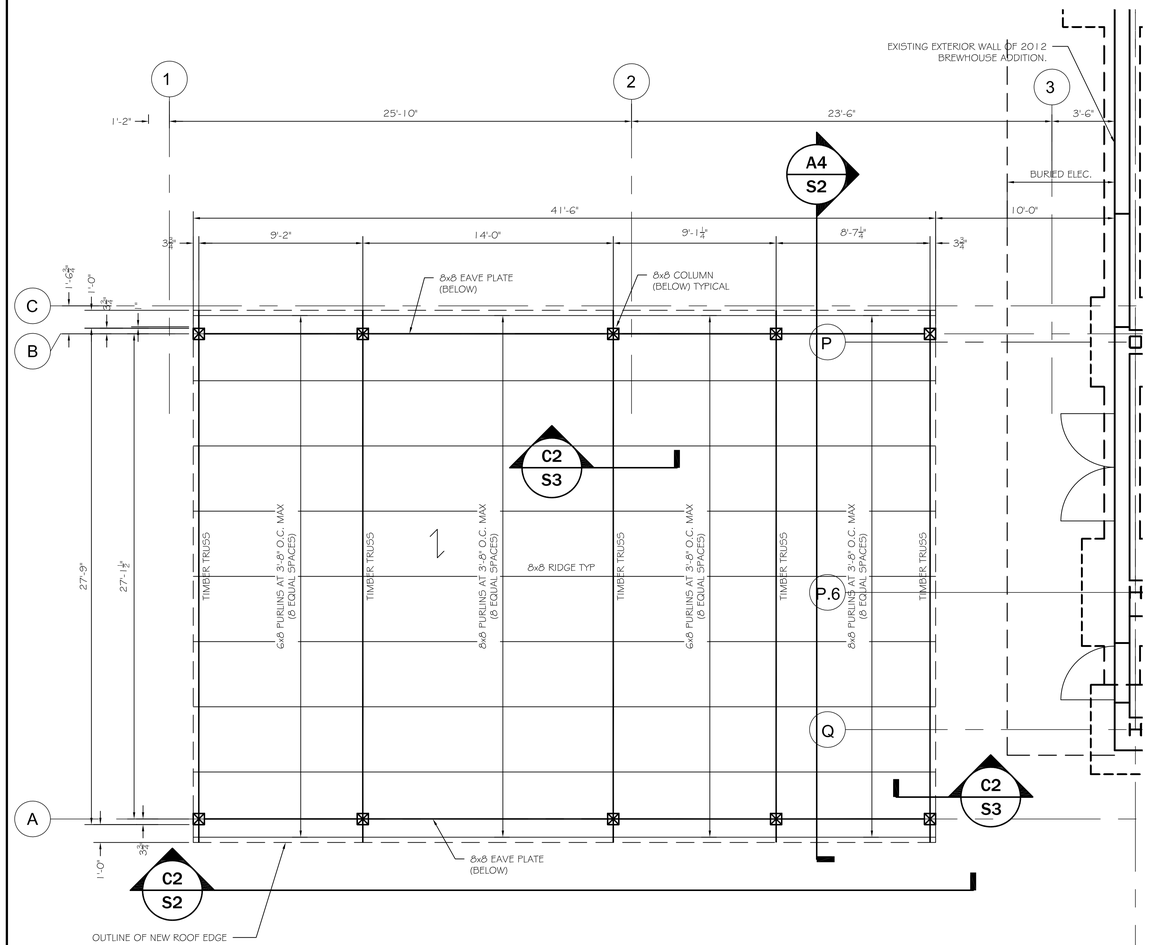

A1 ROOF FRAMING PLAN

SCALE: 1/4" = 1'-0"

STATE OF MAINE
AARON S WILSON
No. 10429
REGISTERED PROFESSIONAL ENGINEER

ASSOCIATED DESIGN PARTNERS INC.
80 Leighton Road
Falmouth, Maine 04105
Office: (207) 878-1751
Fax: (207) 878-1788
E-Mail: adp@adpengineering.com

THIS DRAWING, DESIGN AND ELECTRONIC FILE ARE THE PROPERTY OF ASSOCIATED DESIGN PARTNERS, INC. THE REPRODUCTION, COPYING OR ANY OTHER USE OF THIS DOCUMENT WITHOUT WRITTEN CONSENT IS PROHIBITED.

PROJECT: ALLAGASH BREWING CO.
PORTLAND, MAINE

SHEET TITLE: PATIO ROOF PROJECT
ROOF FRAMING PLAN - ISSUED FOR PERMITTING

REVISIONS No.	BY	DESCRIPTION	DATE

DATE : 6-11-15
SCALE : 1/4" = 1'-0"
DESIGN BY: ASW
DRAWN BY: RSC

PROJECT NUMBER: 15192

SHEET NO: S2