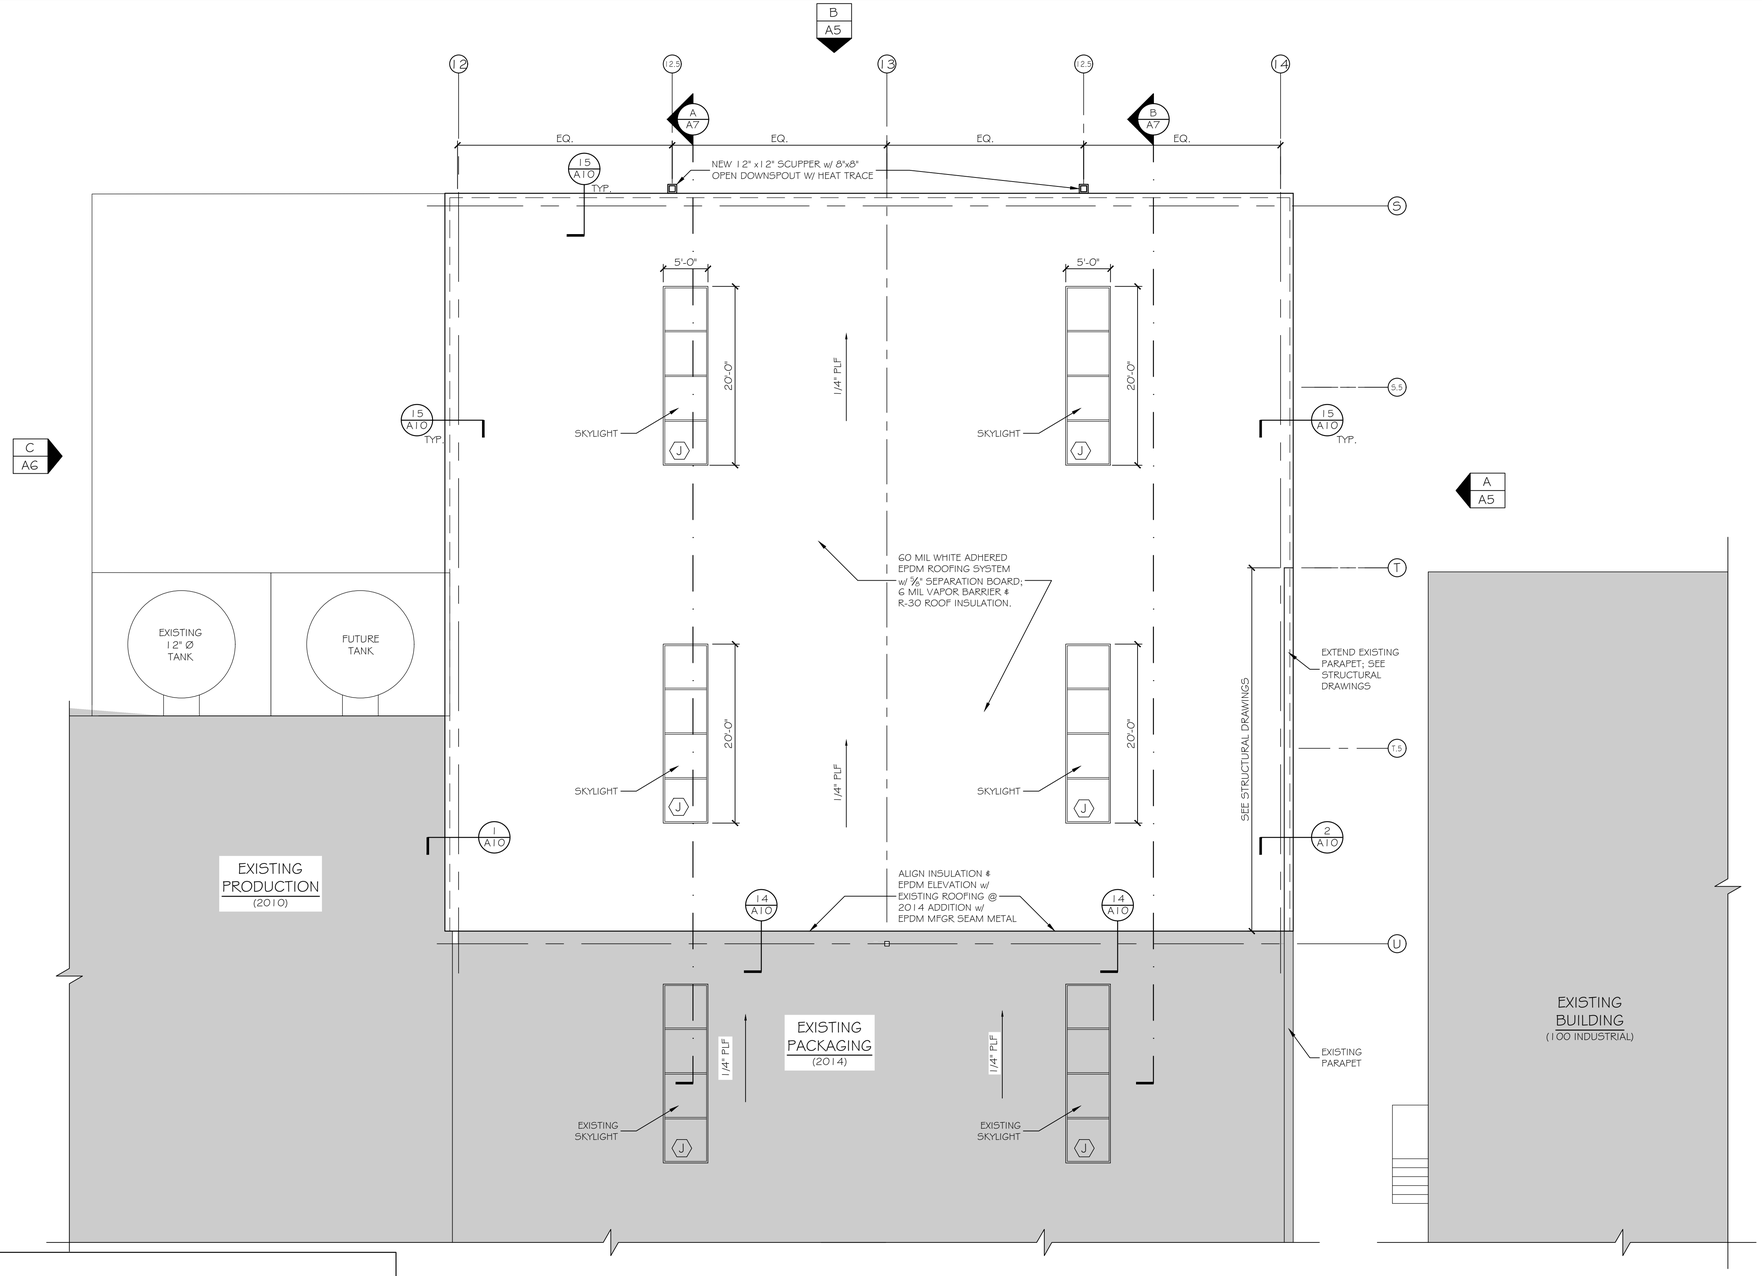

NEW PACKAGING ADDITION ROOF PLAN

SCALE: 1/8" = 1'-0"

EXISTING WALLS / PARTITIONS

NEW WALLS / PARTITIONS

CALLED NORTH

NOTES:

1. MATCH EXISTING 2014 ROOF SYSTEM MANUFACTURER'S APPROVED DETAILS AT CONNECTION LINE (U).
2. EXTEND EXISTING PARAPET FROM (U) LINE TO (T) LINE PER STRUCTURAL DRAWINGS. MATCH EXISTING FINISH & FLASHING DETAILS.
3. ALIGN NEW (J) SKYLIGHTS w/ EXISTING (J) SKYLIGHTS AT 2014 ADDITION. SEE STRUCTURAL DRAWINGS FOR LOCATIONS.

GRANT HAYS ASSOCIATES
ARCHITECTURE & INTERIOR DESIGN
P.O. BOX 6179 FALMOUTH MAINE 04105
207.871.5900 www.grantfhays.com

SEAL

LICENSED ARCHITECT
MICHAEL F. HAYS
No. 1724
STATE OF MAINE

REVISIONS

DRAWING NAME

2018 PACKAGING ADDITION
ALLAGASH BREWING COMPANY
50 INDUSTRIAL WAY
PORTLAND, MAINE 04103
PROJECT# 18-005

SHEET

ROOF PLAN

DATE
4 APR 2018

SCALE
1/8"=1'-0"

DRAWN
MFH/mgk

JOB NO.
180112

SHEET
A-4

COPYRIGHT
REPRODUCTION OR REUSE OF THIS DOCUMENT WITHOUT WRITTEN PERMISSION FROM GRANT HAYS ASSOCIATES IS PROHIBITED.