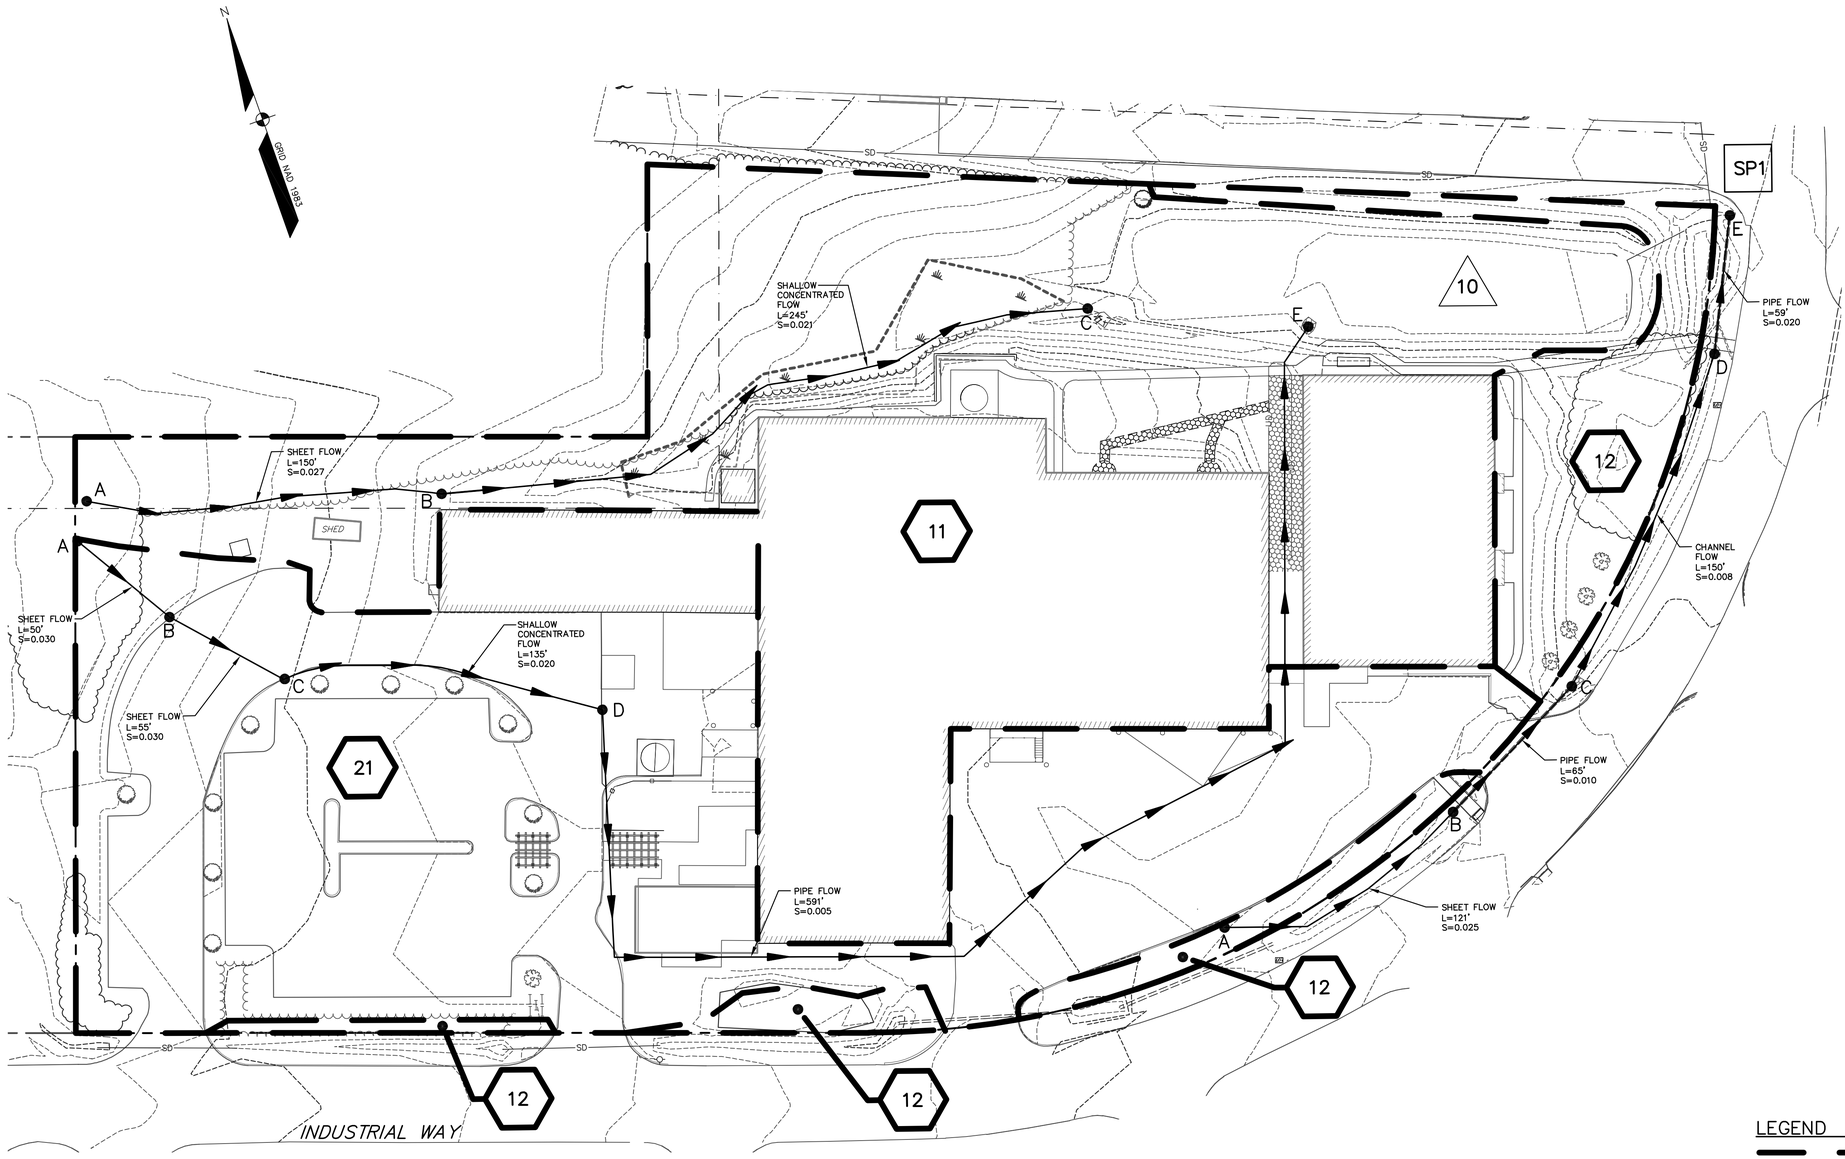

GRAPHIC SCALE

30 0 15 30 60

(IN FEET)
1 INCH = 30 FT.

LEGEND

- WATERSHED BOUNDARY
- TIME OF CONCENTRATION (B — C)
- REACH
- WATERSHED LABEL (1)
- REACH (1)
- DETENTION POND (1)
- SOILS BOUNDARY

RICHARD L. MEEK, PE 10668

STATE OF MAINE ★ RICHARD L. MEEK ★ No. 10668 ★ REGISTERED PROFESSIONAL ENGINEER
04/13/18

DESIGNED	CHECKED
RLM	RLM

REV.	BY:	DATE:	STATUS
B	RLM	04/13/18	SUBMIT LEVEL II SITE PLAN APPLICATION TO CITY
A	RLM	03/16/18	ISSUED FOR CLIENT REVIEW

THIS PLAN SHALL NOT BE MODIFIED WITHOUT WRITTEN PERMISSION FROM SEBAGO TECHNICS, INC. ANY ALTERATIONS, AUTHORIZED OR OTHERWISE, SHALL BE AT THE USER'S SOLE RISK AND WITHOUT LIABILITY TO SEBAGO TECHNICS, INC.

SEBAGO TECHNICS
WWW.SEBAGOTECHNICS.COM
75 John Roberts Rd.
Suite 4A
South Portland, ME 04106
Tel. 207-200-2100

PRE DEVELOPMENT WATERSHED PLAN
OF:
2018 PACKAGING EXPANSION
ALAGASH BREWING COMPANY 50 INDUSTRIAL WAY
PORTLAND, MAINE
FOR:
50 INDUSTRIAL WAY, LLC
50 INDUSTRIAL WAY
PORTLAND, MAINE 04103

PROJECT NO.	SCALE
02249	1" = 30'

SHEET C.7.1

02249SWP.dwg, TAB:PRE