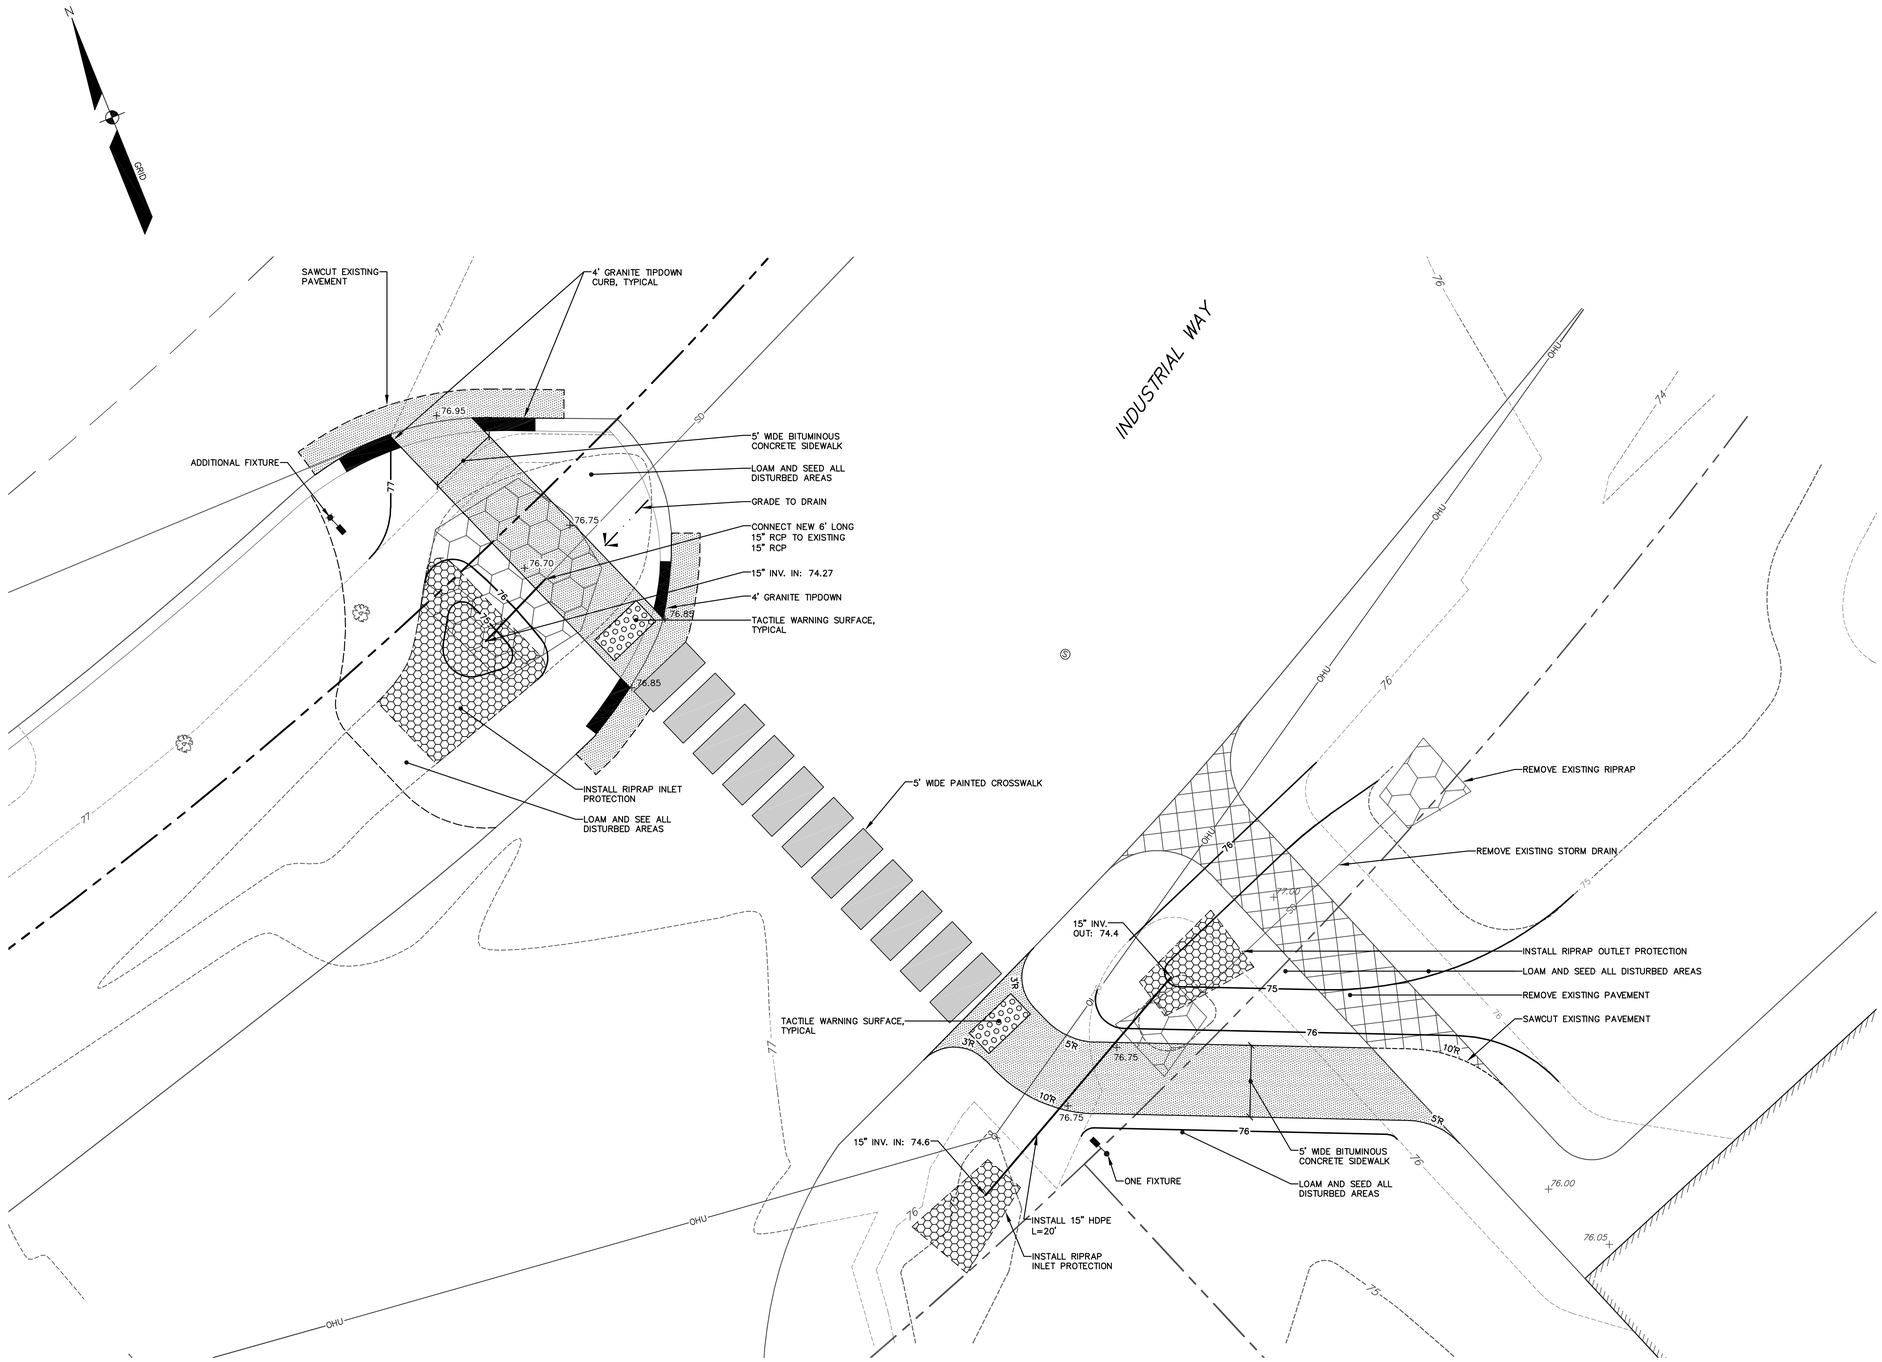

LEGEND

EXISTING		PROPOSED
	PROPERTY LINE/R.O.W.	
	ABUTTER LINE/R.O.W.	
	MONUMENT	
	IRON PIPE/ROD	
	BUILDING	
	EDGE PAVEMENT	
	PAVEMENT SAWCUT	
	PAVEMENT PAINT	
	CURB LINE	
120 118	CONTOURS	120
×120.00	SPOT GRADE	+120.00
	RETAINING WALL	
	DECIDUOUS TREE	
	CONIFEROUS TREE	
	BOLLARD	
	SIGN	
G	GAS	
W	WATER	
	WATER GATE VALVE	
	HYDRANT	
S	SANITARY SEWER	
	SANITARY MANHOLE	
SD	STORM DRAIN	
	DRAINAGE MANHOLE	
	CATCH BASIN	
OHU	OVERHEAD UTILITY	
	LIGHT POLE	
	UTILITY POLE	
	GUY WIRE	
	RIPRAP	

LIGHTING LEGEND

S-3 - EKG401-3/200HPS-E18 (20' MOUNTING HEIGHT)

GRAPHIC SCALE

5 0 2.5 5 10

(IN FEET)
1 INCH = 5 FT.

RICHARD MEEK P.E. 10668

STATE OF MAINE
RICHARD L. MEEK
No. 10663
PROFESSIONAL ENGINEER

DESIGNED	CHECKED
RLM	RLM

REV.	BY:	DATE:	STATUS:
B	RLM	11-11-16	REVISED LIGHTING
A	RLM	10-03-16	SUBMIT FOR CLIENT REVIEW

THIS PLAN SHALL NOT BE MODIFIED WITHOUT WRITTEN PERMISSION FROM SEBAGO TECHNICS, INC. ANY ALTERATIONS, AUTHORIZED OR OTHERWISE, SHALL BE AT THE USER'S SOLE RISK AND WITHOUT LIABILITY TO SEBAGO TECHNICS, INC.

SEBAGO TECHNICS
WWW.SEBAGOTECHNICS.COM
75 John Roberts Rd. Suite 1A South Portland, ME 04106 Tel: 207-200-2100
250 Goddard Rd. Suite B Lewiston, ME 04240 Tel: 207-783-9836

SITE, GRADING, AND UTILITY PLAN
OF:
ALLAGASH BREWING COMPANY
INDUSTRIAL WAY
PORTLAND, MAINE
FOR:
50 INDUSTRIAL WAY, LLC
50 INDUSTRIAL WAY
PORTLAND, MAINE 04103

PROJECT NO.	SCALE
02249	1" = 5'

SHEET 2 OF 3

02249S.dwg, TAB: 02249-SGU