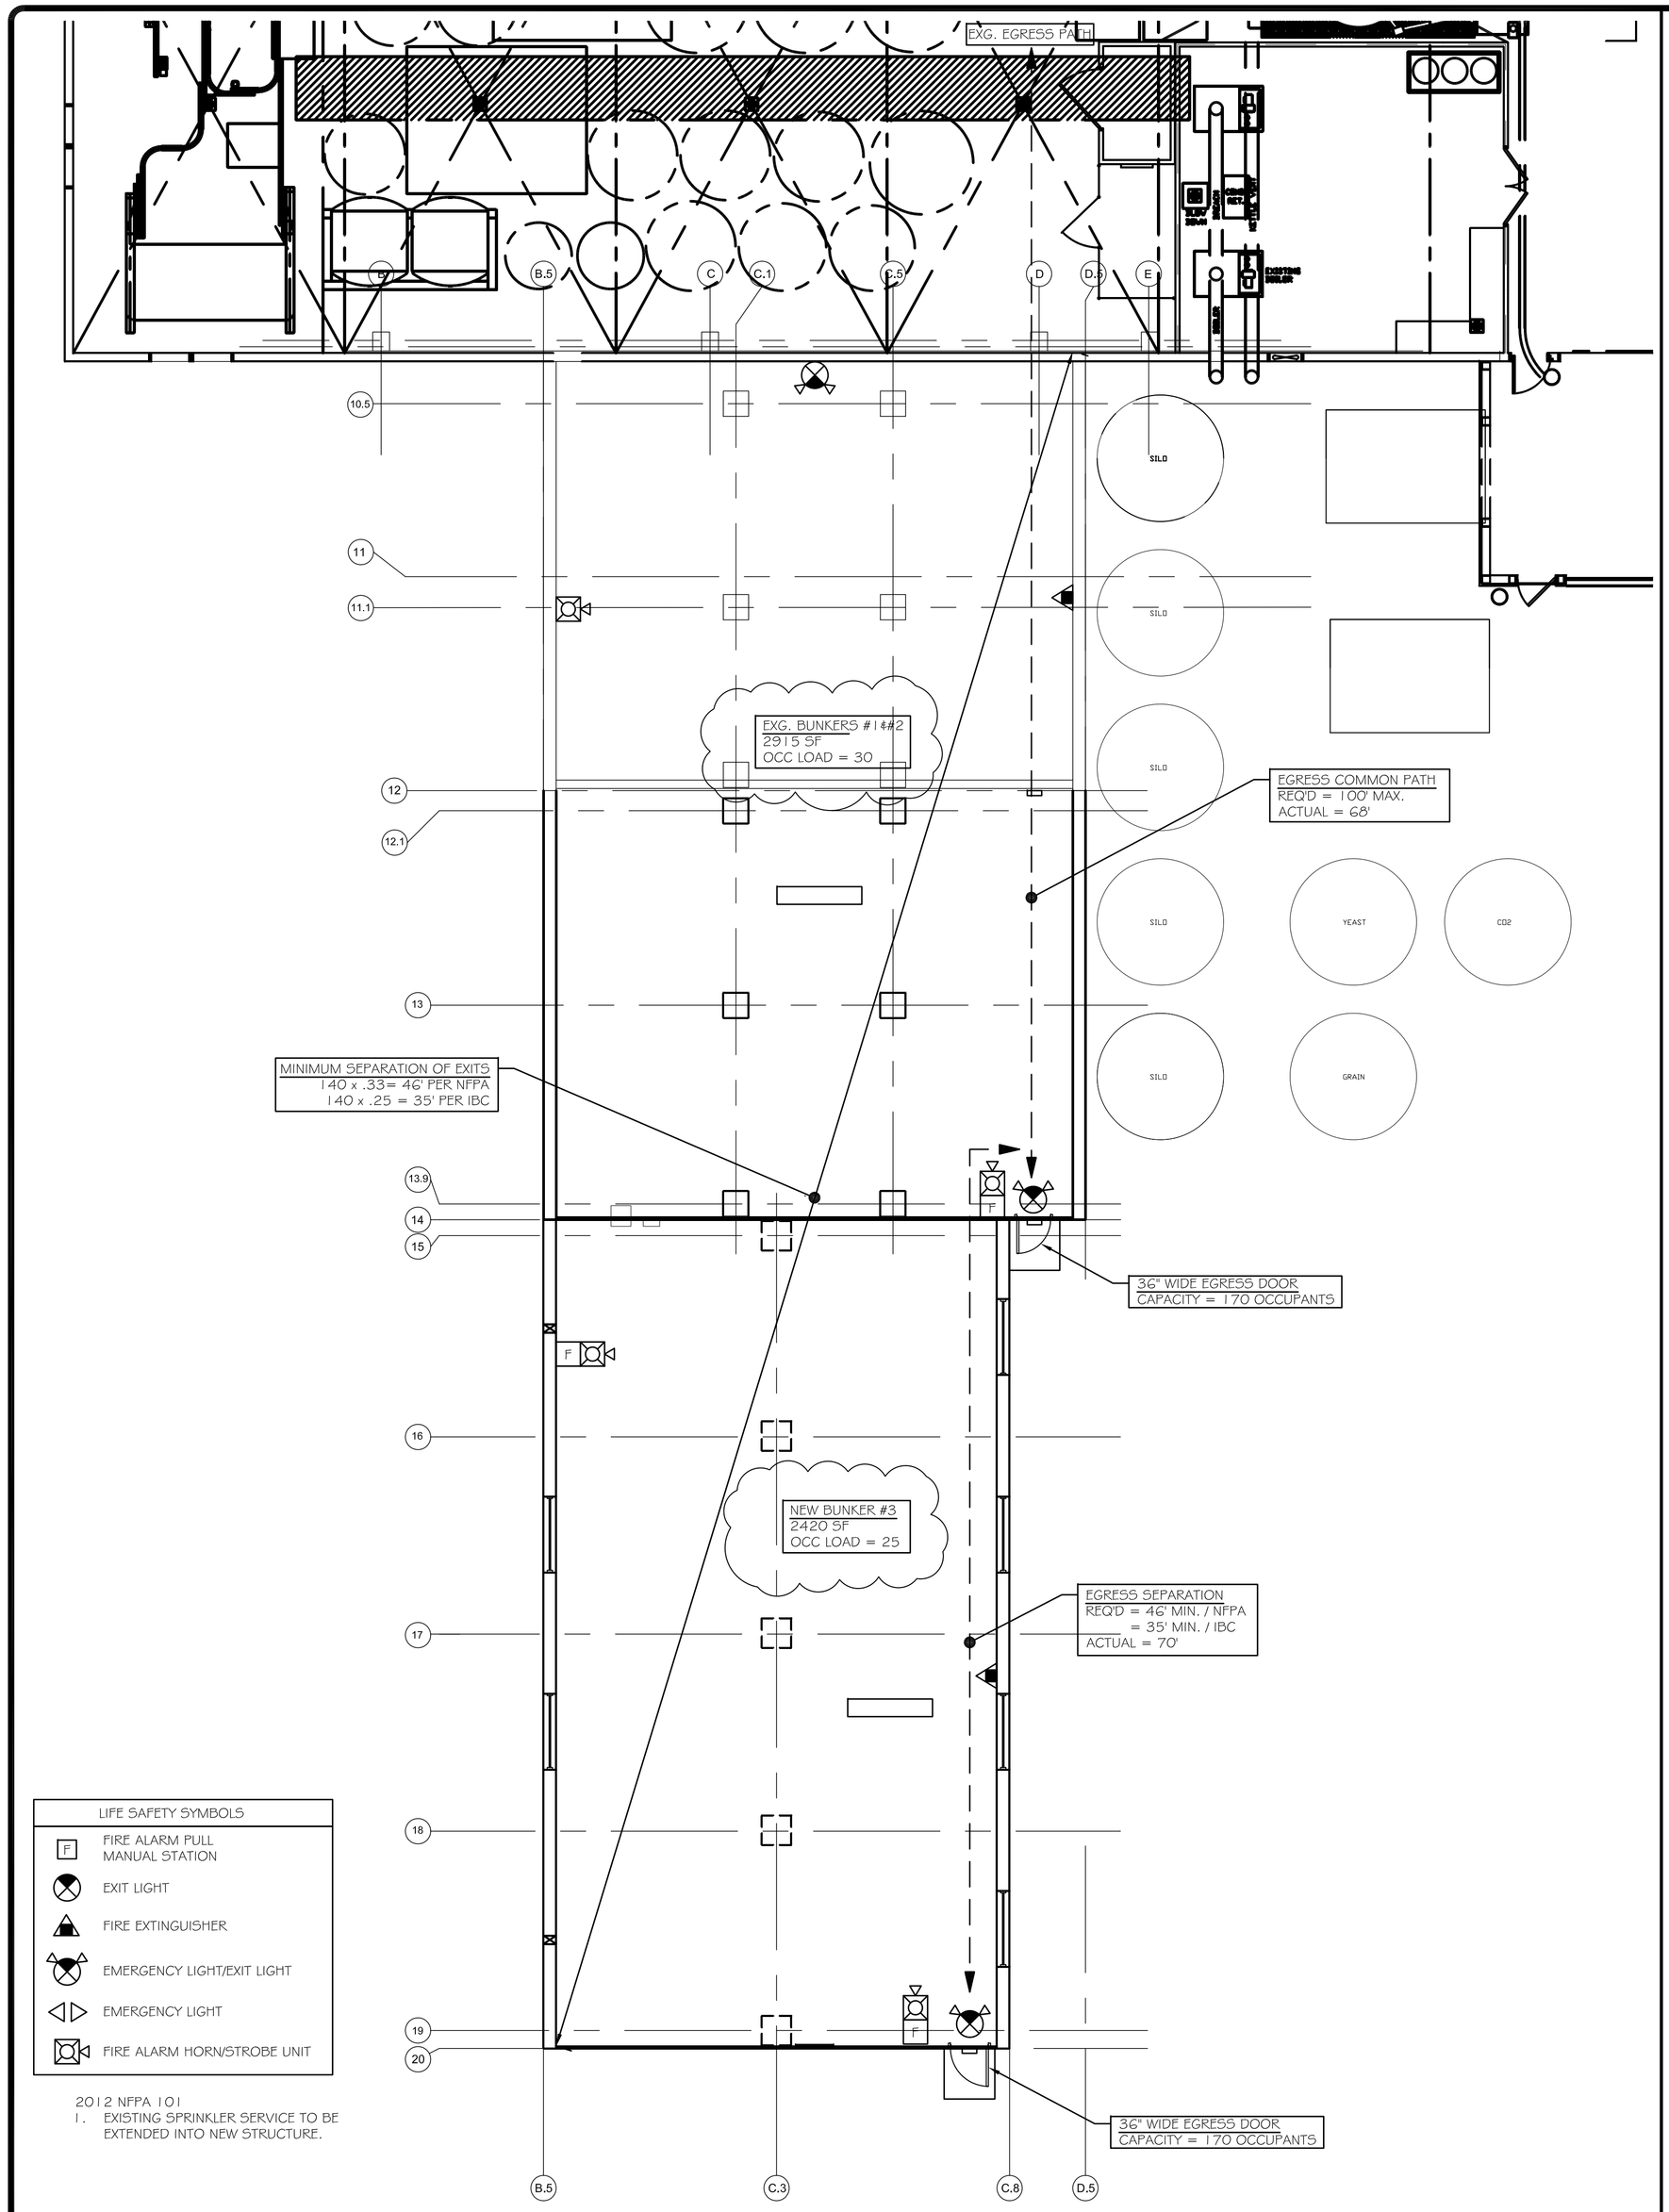

2012 NFPA 101
1. EXISTING SPRINKLER SERVICE TO BE EXTENDED INTO NEW STRUCTURE.

A2 CODE COMPLIANCE PLAN
1/8" = 1'-0"

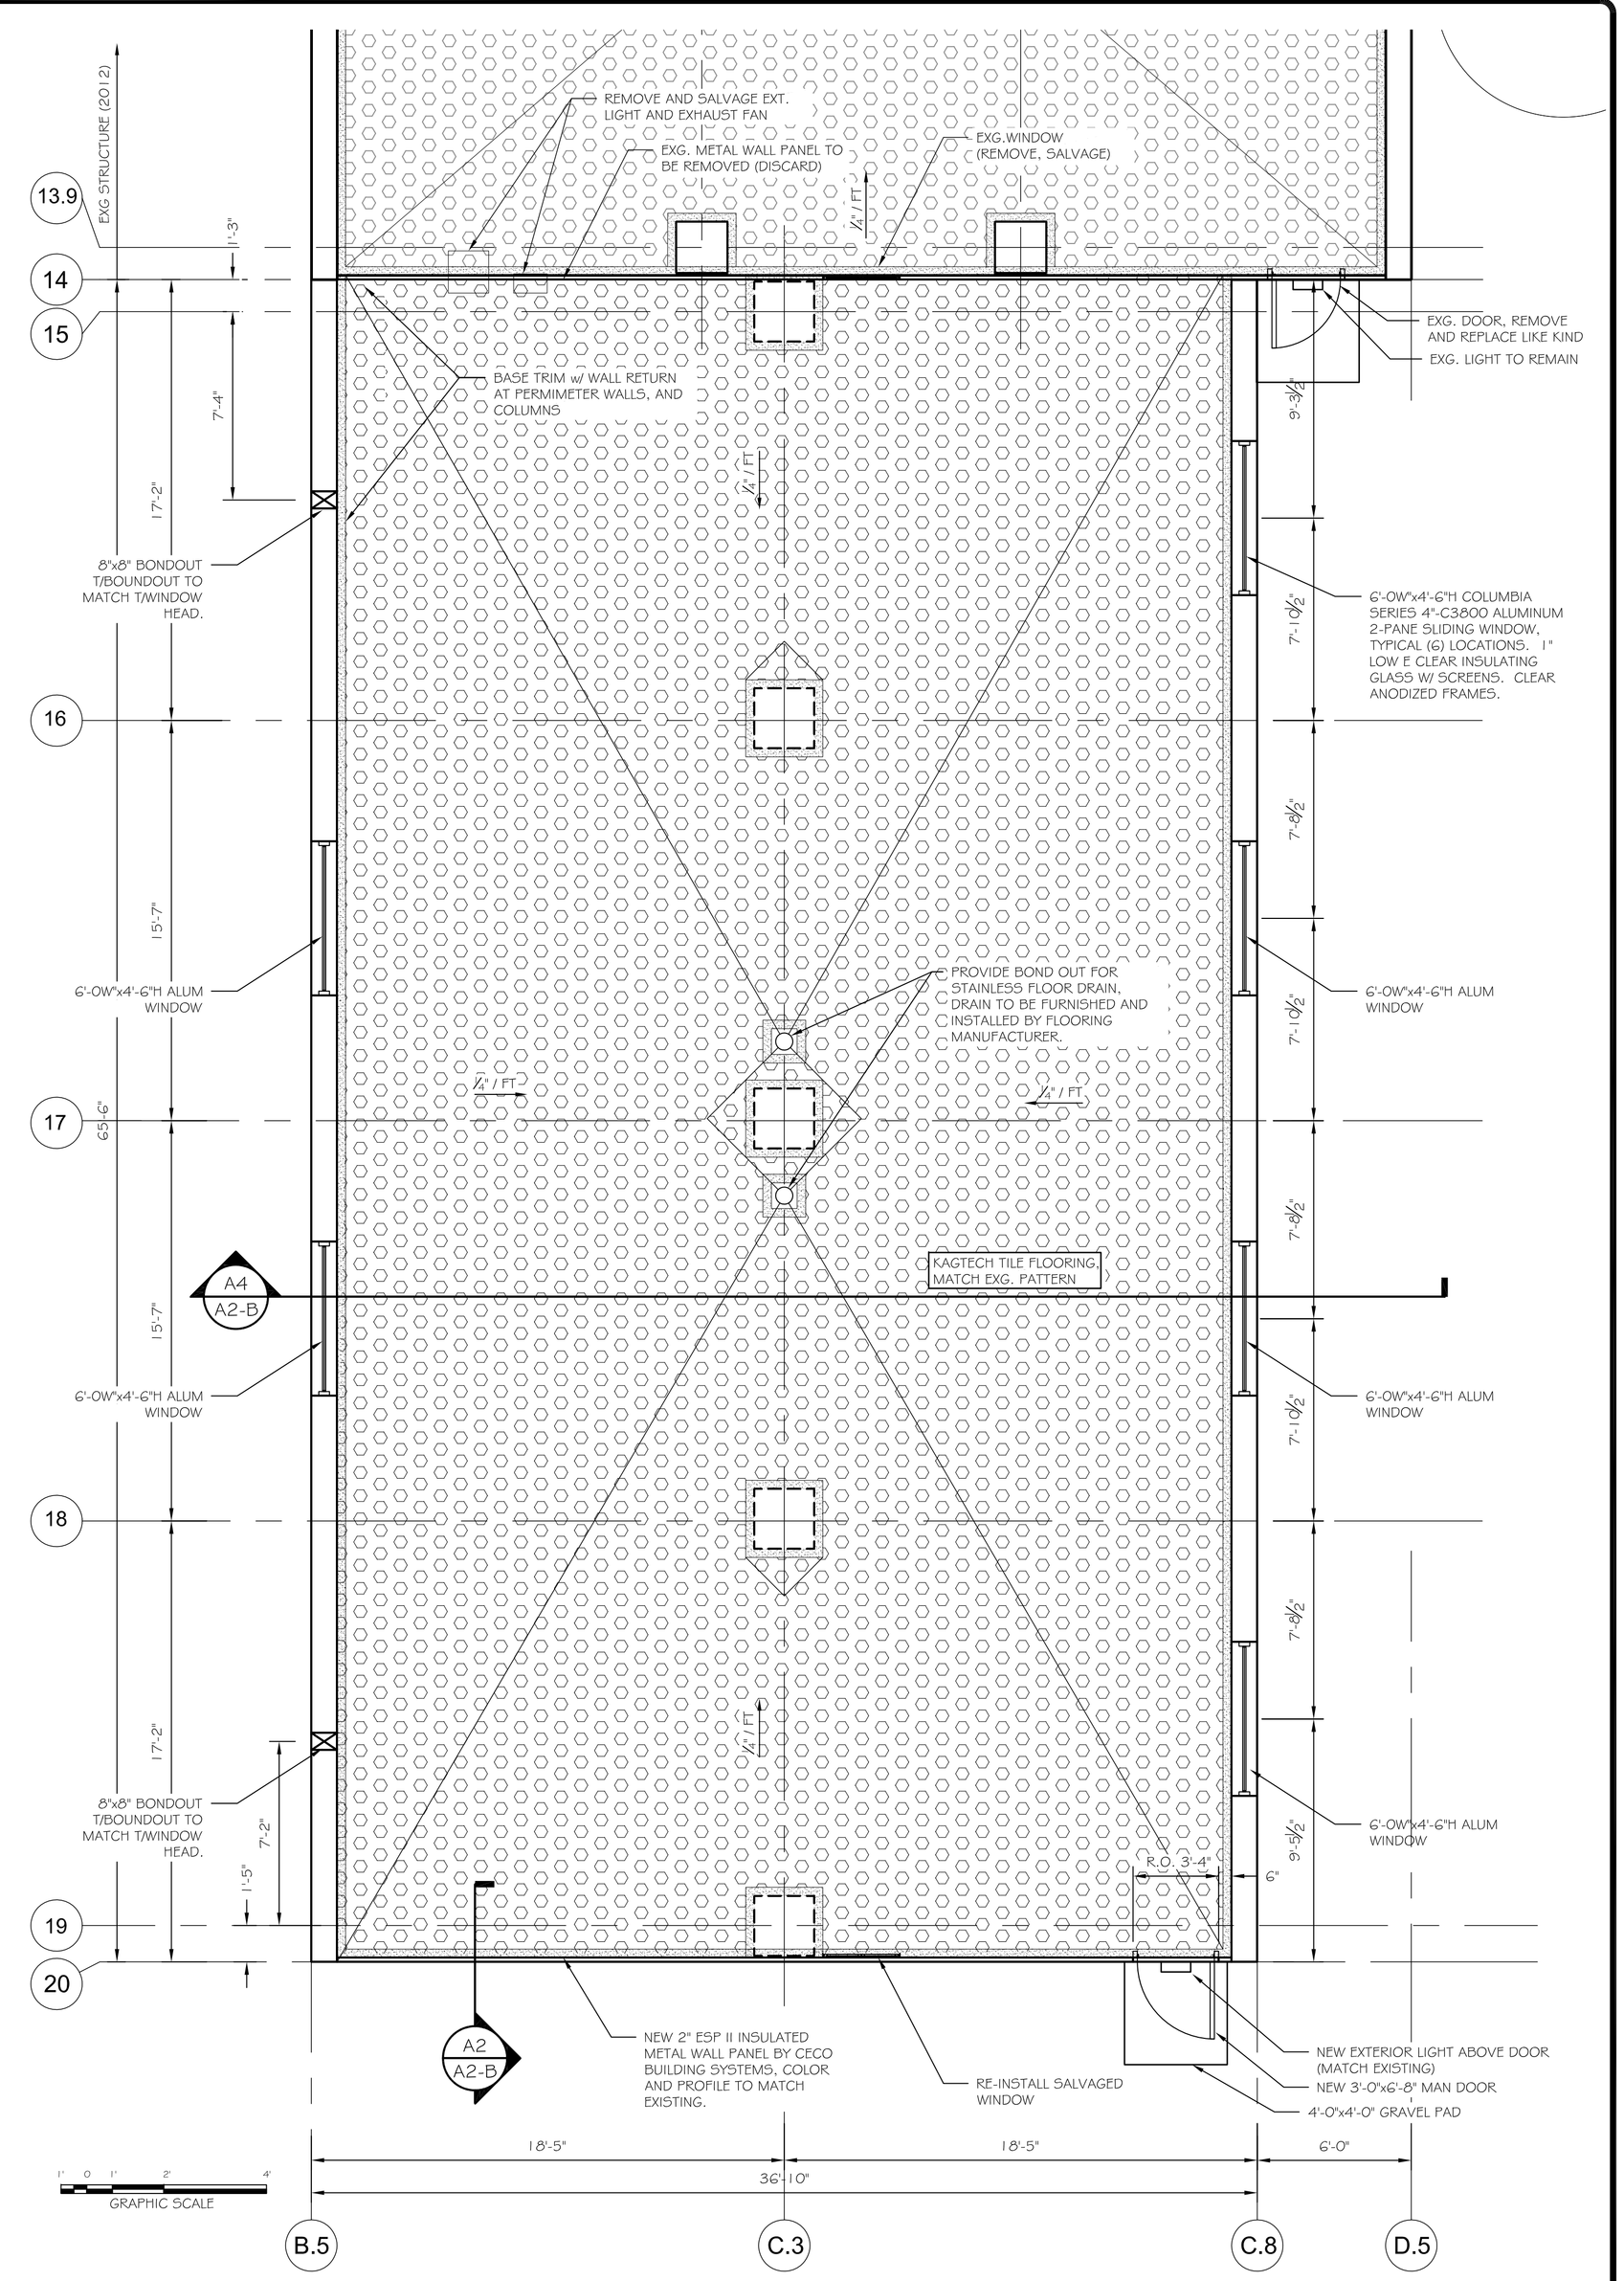

A1 GROUND FLOOR PLAN
1/4" = 1'-0"

ASSOCIATED DESIGN PARTNERS INC.
80 Leighton Road
Falmouth, Maine 04105
Office: (207) 878-1751
Fax: (207) 878-1788
E-Mail: adp@adpengineering.com

THIS DRAWING, DESIGN AND ELECTRONIC FILE ARE THE PROPERTY OF ASSOCIATED DESIGN PARTNERS, INC. THE REPRODUCTION, COPYING OR ANY OTHER USE OF THIS DOCUMENT WITHOUT WRITTEN CONSENT IS PROHIBITED.

PROJECT: ALLAGASH BREWERY
FERMENTATION TANK STRUCTURE #3
FOR: ALLAGASH BREWING CO., 50 INDUSTRIAL WAY, PORTLAND ME

SHEET TITLE: FLOOR PLAN AND CODE COMPLIANCE PLAN
ISSUED FOR PERMITTING

REVISIONS

No.	BY	DESCRIPTION	DATE
1	ASW	REV. OCC LOAD	7/25/14
2			
3			
4			

DATE : 7-7-14
SCALE : AS NOTED
DESIGN BY: ASW
DRAWN BY: RSC
FILE #:
PROJECT NUMBER: 13209
SHEET NO: A1-B