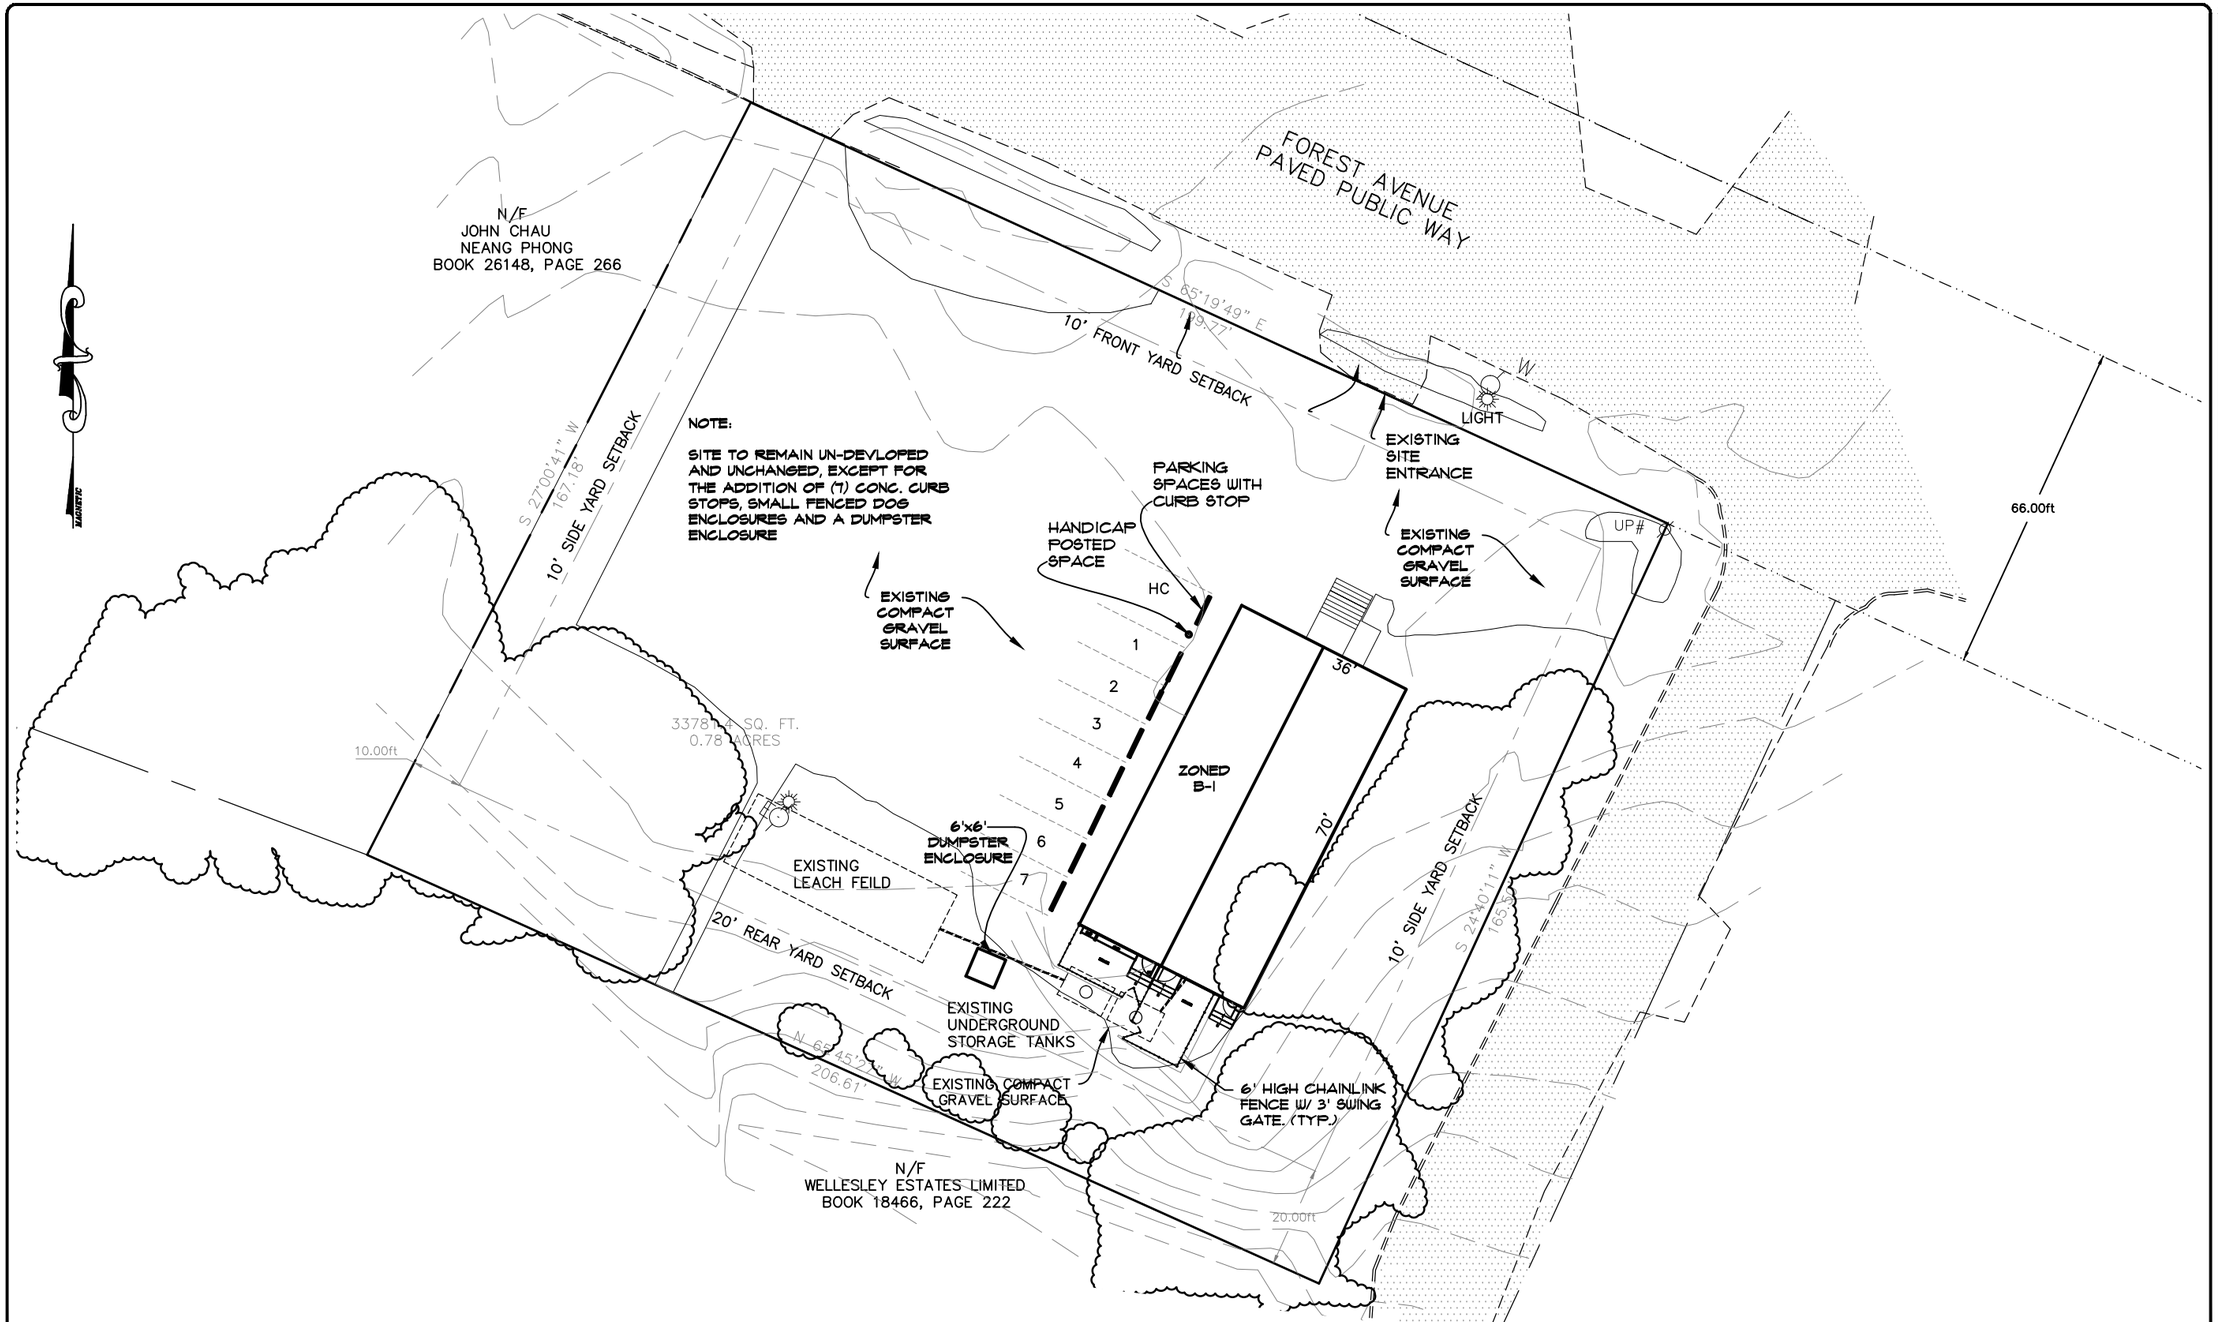

1 PROPOSED SITE PLAN
SCALE: 1"=30'

PROPERTY OF

FMC CADD Engineering Resource Center
75 Bishop St.
Portland, Maine 04103
207-878-8511 Fax 207-878-8515
E-Mail repo@fmccadd.com
23 Riverside Industrial Park Way
Portland, ME 04102
207-329-6499

1884 Forest Ave
Portland, Maine

DATE	NO	REMARKS	BY
12-16-09	A	ISSUED FOR REVIEW	JJO

CODE: IBC 2003
TOWN: Portland
DATE: 10-12-10
SCALE: As Noted
DRAWN: JJO
TITLE:
Proposed Site Plan
FILE: 000-00-09
SHEET:
C-2