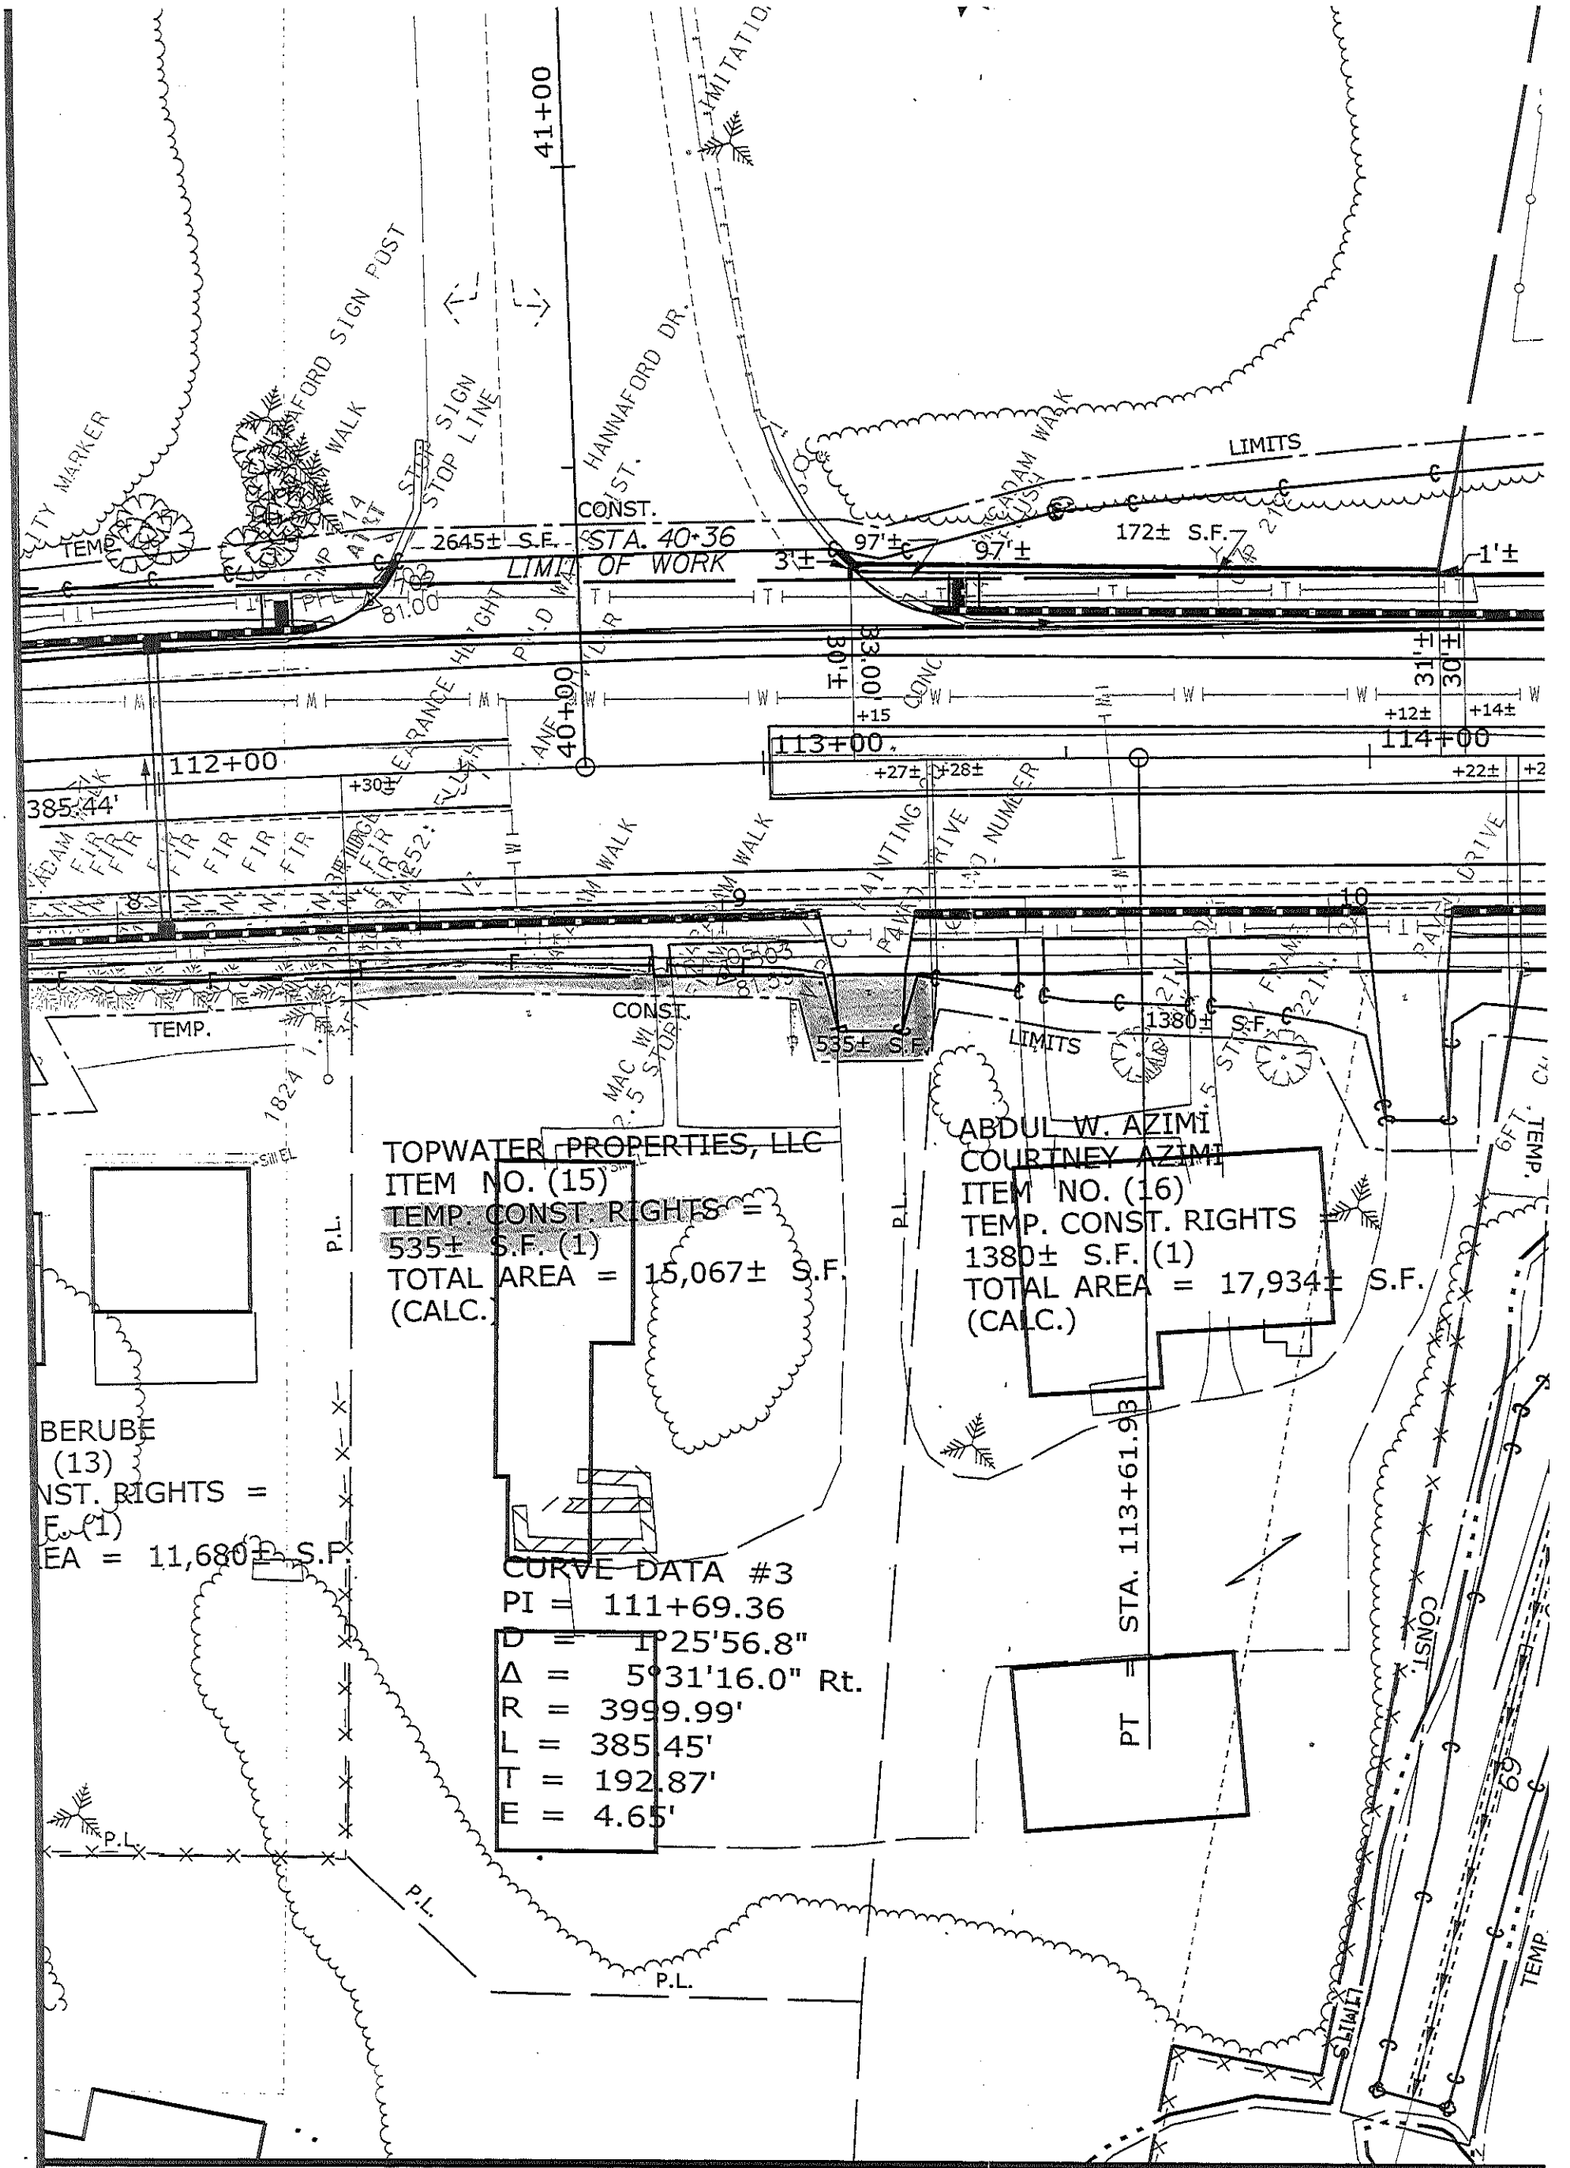

REVISIONS				PLAN FILED IN PLAN BOOK	
NO.	DATE	DESCRIPTION	BY	NO.	GRANTOR
		Scale 1"=25'			