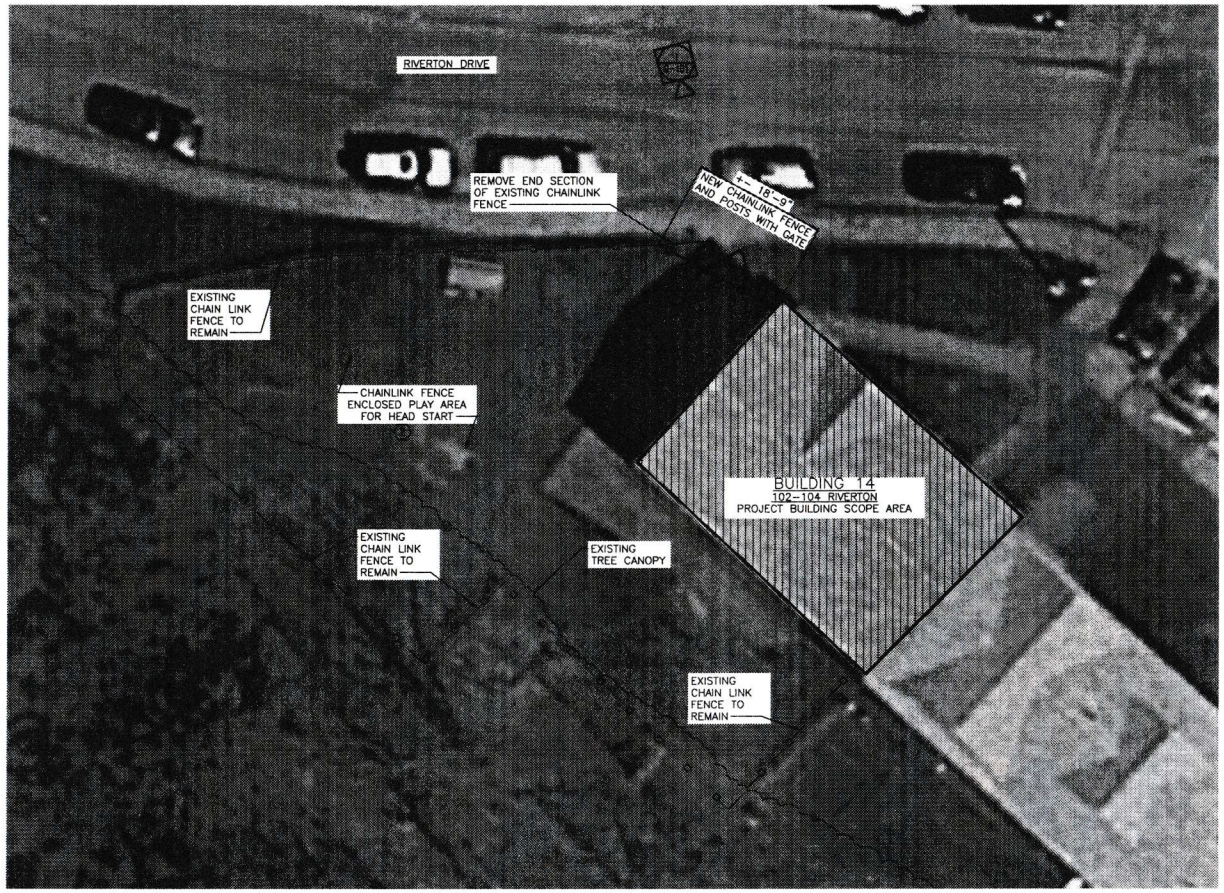

SITE PLAN
SCALE: 1/8" = 1'-0"

NOTES:

1. NEW SECTION OF CHAINLINK FENCE TO MATCH EXISTING CHAINLINK FENCE.
2. GATE IN NEW SECTION OF CHAINLINK FENCE TO BE PROVIDED WITH PADLOCK LOCKABLE LATCH. PADLOCK PROVIDED BY OWNER.
3. NEW CHAINLINK FENCE SECTION TO TERMINATE A MAXIMUM OF 2" FROM BUILDING FACE OF 102-104 RIVERTON.

KEYED NOTES:

(1) CONTRACTOR TO PROVIDE NEW FENCE POSTS AND CHAINLINK PANELS WITH INTEGRAL GATE AND LATCH TO FULLY ENCLOSE FENCED PERIMETERS. MATCH IN LIKE KIND. ALIGN GATE WITH EXISTING WALKWAY.

(2) CONTRACTOR TO PROVIDE SPOT REPAIRS TO DAMAGED AREAS OF FENCE FOR A SAFE AND SECURE FENCE PERIMETER.

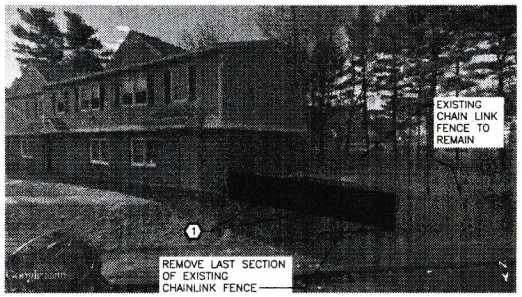

1 G-101 RIVERTON DR. STREETVIEW
SCALE: N/A

PLAN NORTH

Scale: 1/8" = 1'-0"

REGISTERED ARCHITECT DONALD M. DYER No. 809 STATE OF MAINE

REV	DESCRIPTION	DWN	APP	DATE
0	ISSUED FOR BID	GJN	DMD	05/10/17

PLEASE NOTE, THIS DOCUMENT MAY NOT ACCURATELY REPRESENT THE FINAL DOCUMENT. ONLY AN ENGINEER, ARCHITECT OR SURVEYOR SIGNED, SEALED AND DATED PAPER COPY, PROVIDED BY THIS OFFICE, MAY BE UTILIZED FOR BIDDING OR CONSTRUCTION PURPOSES.

Colby Company engineering

SIZE	ANSI D
DATE	02/28/17
DES BY	GJN
DWN BY	GJN
CKD BY	BLB

PORTLAND HOUSING AUTHORITY
PORTLAND, MAINE

PHA RIVERTON HEAD START
BUILDING 14, UNITS 102 AND 104

GENERAL SITE LAYOUT

PROJECT NO. 216.021.001

SHEET 02 OF 16

DRAWING NO. G-101

X:\216 Portland Housing Authority\216.021.001 - Riverton Head Start\Drawings\Sheets\G-101.dwg - 5/10/2017 4:12 PM - MARC DESJARDINS