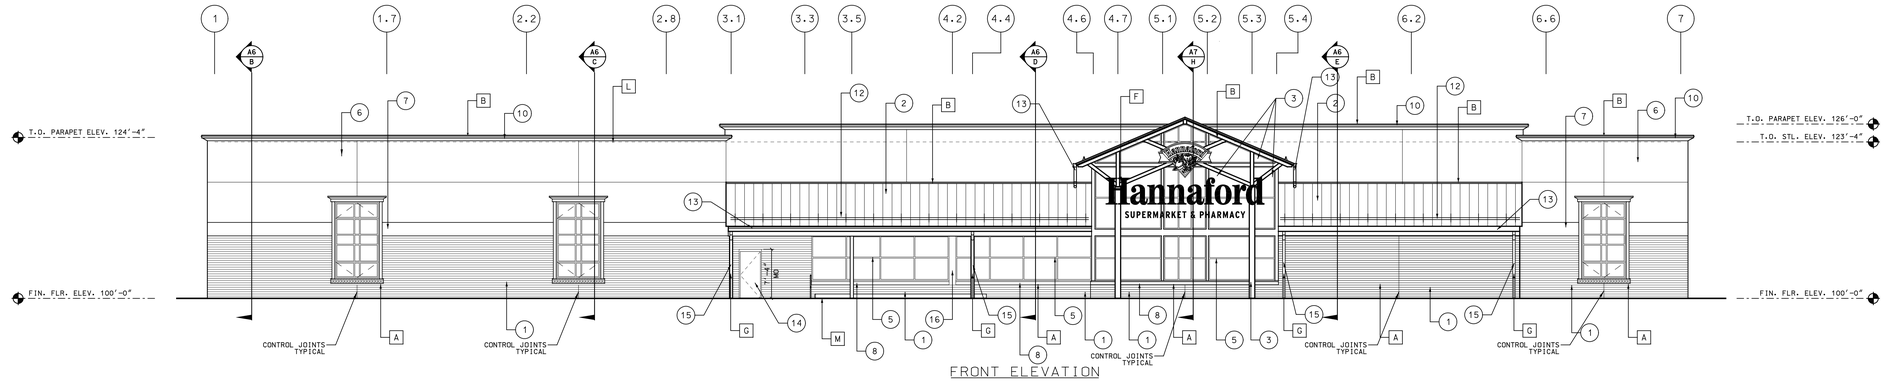

FRONT ELEVATION

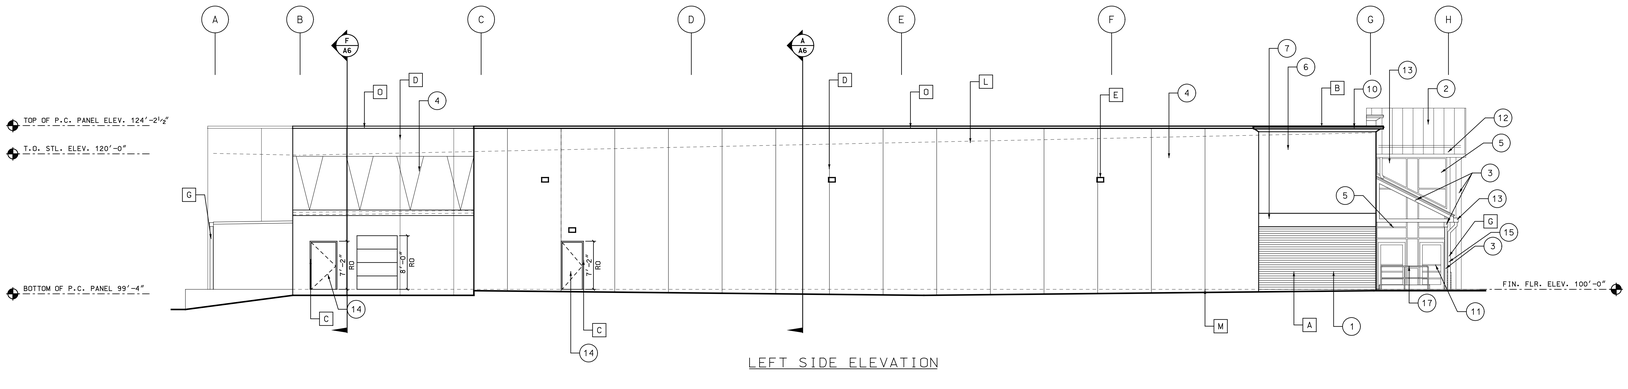

LEFT SIDE ELEVATION

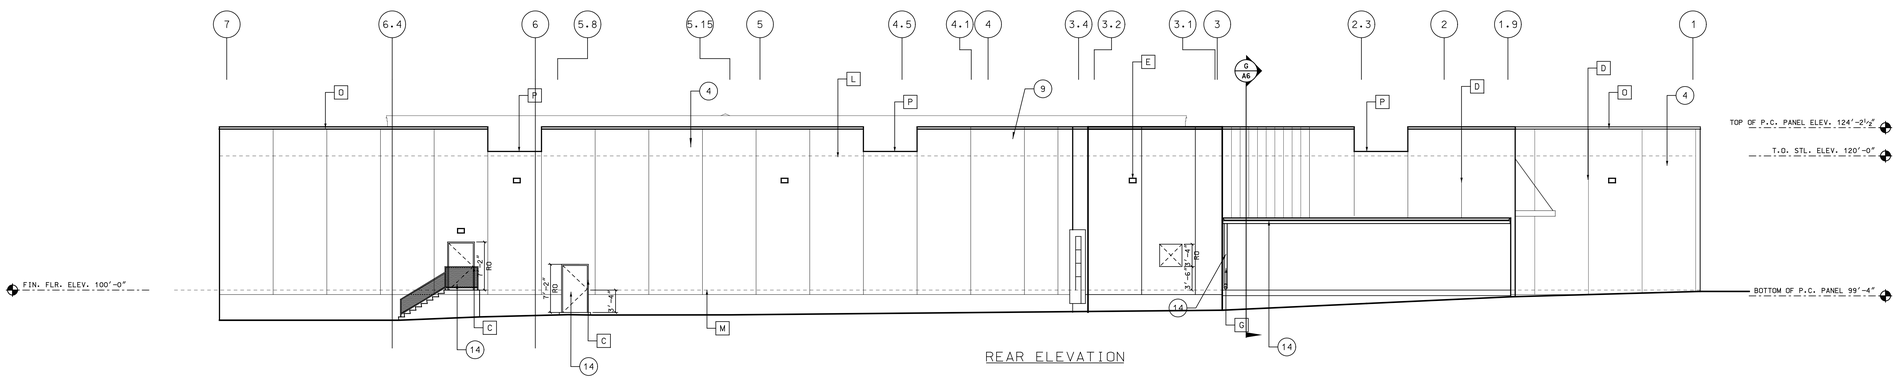

REAR ELEVATION

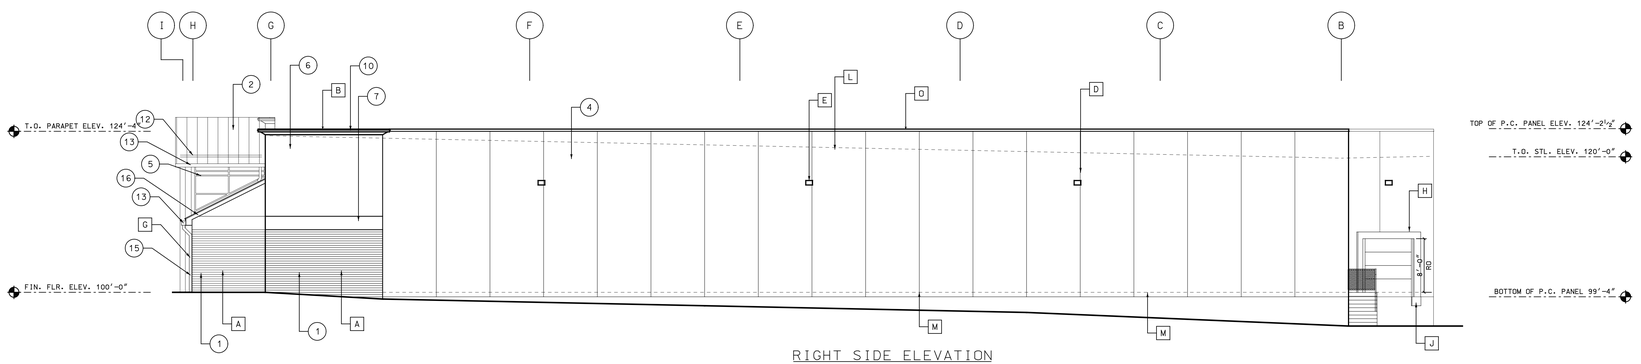

RIGHT SIDE ELEVATION

GENERAL NOTES:

1. PROVIDE WATERPROOFING FOR BRICK PER SPEC
2. ROOF FLASHING TYPES & COLORS REFER TO ARCHITECTURAL ROOF PLAN
3. GROUT SOLID TO MATCH PRECAST CONCRETE PANELS ALL VOIDS DOORS AND STEEL BEAM PENETRATIONS
4. SEAL BOTH SIDES OF PRECAST CONCRETE PANEL JOINTS - SEALANT EXTENDS FROM GRADE/SLAB TO TOP OF PANEL
5. SIGNAGE NOT IN CONTRACT, COORDINATE INSTALLATION WITH SIGN CONTRACTOR
6. EXTERIOR HM DOOR FRAMES/ HM DOORS, RAILINGS, LOADING DOCK FRAMING - SHALL BE PAINTED COLOR MATCHING CONC. PANELS
7. CONTROL JOINTS IN MASONRY NEED BE MINIMUM 40 FEET APART. COORDINATE WITH NEAREST PRECAST WALL PANEL
8. PRECAST CONCRETE SILL LENGTHS TO BE NO LONGER THAN 10 FEET. COORDINATE SILL JOINTS TO ALINE WITH ANY MASONRY CONTROL JOINT

EXTERIOR FINISH SCHEDULE

1. BRICK WITH NATURAL MORTAR
   MANUFACTURER: MORIN BRICK CO. LACHANCE DIVISION
   COLOR: CORHAM SMOOTH FLASHED
2. STANDING SEAM METAL ROOFING
   MANUFACTURER: ATAS
   COLOR: 70 CLEAR (ANODIZED)
3. STEEL (EXTERIOR, PAINT)
   MANUFACTURER: PRATT & LAMBERT
   COLOR: 1479 HEMLOCK GREEN
4. PRECAST CONCRETE WALL PANEL (PAINT)
   MANUFACTURER: SONNDORPH
   COLOR: SPECIAL TAN - 117-T (LRV-41)
5. GLASS STORE FRONT
   MANUFACTURER: KAWNEER CO.
   COLOR: HARTFORD GREEN
6. 1½" EXTERIOR FINISH & INSULATION SYSTEM
   MANUFACTURER: STO ENERGY CONSERVATION INC.
   COLOR: 93860 SANDSTONE- TEXTURE STOLIT-R
7. ⅜" EXTERIOR FINISH & INSULATION SYSTEM
   MANUFACTURER: STO ENERGY CONSERVATION INC.
   COLOR: PAINT TO MATCH GLASS STORE FRONT
8. ARCHITECURAL PRECAST CONCRETE SILL
   MANUFACTURER: DURASTONE
   COLOR: CV
9. STANDING METAL SEAM SIDING
   MANUFACTURER: ATAS
   COLOR: 15 RAWHIDE
10. BREAK METAL CORNICE
    MANUFACTURER: SEE SPEC.
    COLOR: TO MATCH E.F.I.S.
11. EXTERIOR ENTRY DOOR
    MANUFACTURER: SEE SPEC.
    COLOR: ANODIZED ALUMINUM FINISH
12. SNOW GUARDS WITH ICE FLAGS
    MANUFACTURER: A.C. HATHORNE CO. INC.
    COLOR: 70 CLEAR (ANODIZED) BY: ATAS
13. METAL GUTTER
    MANUFACTURER: SEE SPEC
    COLOR: 11 FOREST GREEN
14. DOORS, FRAMES, HANDRAILS, GUTTERS, DOWNSPOUTS
    MANUFACTURER: SEE SPEC.
    COLOR: TO MATCH WALL PANELS
15. METAL DOWNSPOUT
    MANUFACTURER: SEE SPEC.
    MATERIAL: GALVANIZED
16. BREAK METAL TRIM
    MANUFACTURER: SEE SPEC
    COLOR: HEMLOCK GREEN BY: ATAS
17. HANDRAIL (PAINT)
    MANUFACTURER: PRATT & LAMBERT.
    COLOR: 2047 VANDYKE BROWN
18. MECHANICAL/ELECTRICAL CENTER
    MANUFACTURER: SEE SPECIFICATIONS
    COLOR: SEE SPECIFICATIONS

GENERAL NOTES

- A PROVIDE WATERPROOFING FOR BRICK AND PRECAST CONCRETE SILLS
- B ROOF FLASHING TYPES & COLORS REFER TO ARCHITECTURAL ROOF PLAN
- C GROUT SOLID TO MATCH PRECAST CONCRETE PANELS ALL VOIDS DOORS AND STEEL BEAM PENETRATIONS
- D SEAL BOTH SIDES OF PRECAST CONCRETE PANEL JOINTS - SEALANT EXTENDS FROM GRADE/SLAB TO TOP OF PANEL
- E LIGHT FIXTURE SEE ELECTRICAL
- F SIGNAGE NOT IN CONTRACT, COORDINATE INSTALLATION WITH SIGN CONTRACTOR
- G GUTTER AND/OR DOWNSPOUT
- H DOCK SEAL
- J DOCK BUMPERS
- K DOCK LEVELER
- L ROOF LINE
- M FINISH FLOOR LINE
- N COMPACTOR OPENING
- O ROOF EDGE FLASHING
- P ROOF SCUPPER -SEE ROOF PLAN

Hannaford Bros. Co.
Engineering Design Services
PO Box 1000
Portland, ME 04104
(207) 883-7911

NO	REVISIONS	BY	DATE

NO	REVISIONS	BY	DATE
0	ISSUED FOR CONSTRUCTION	BCM	8/30/04

PROJECT TITLE
Hannaford
Riverside Street
Portland, Maine

SHEET TITLE
EXTERIOR ELEVATION

scale	1/8" = 1'-0"
design	K ST.PIERRE
drawn	K ST.PIERRE
checked	Dept
proj mgr	BCM
date	AUGUST, 2004

© 2004 Hannaford Bros Co

SHEET
A4
proj no. PRSSA

06/07/2004 09:11:53 AM
c:\projects\prssa\rvs\models\000\bgr\cat-exterior.dgn
MODEL NAME: Default