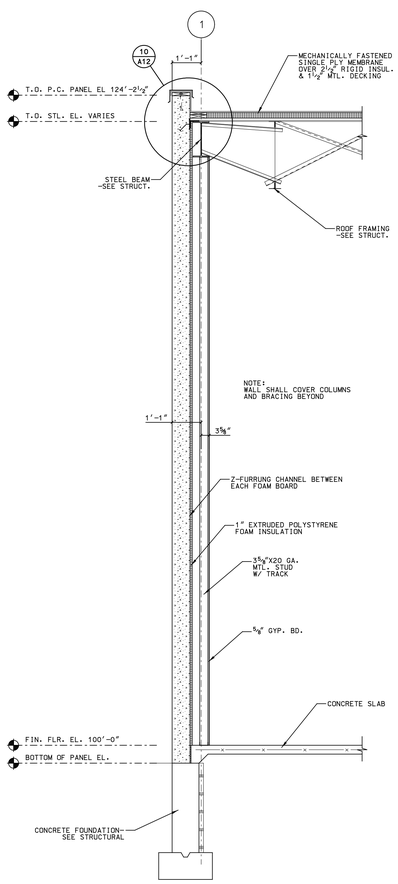

A A1 WALL SECTION ½" = 1'-0"

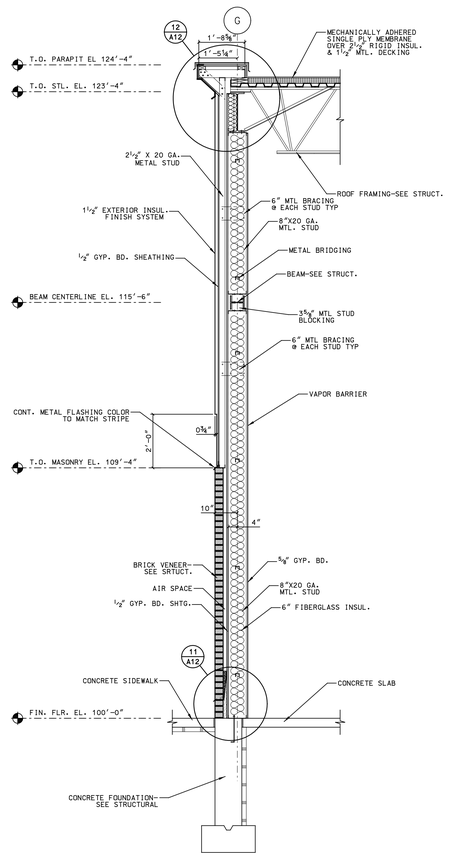

B A1 WALL SECTION ½" = 1'-0"

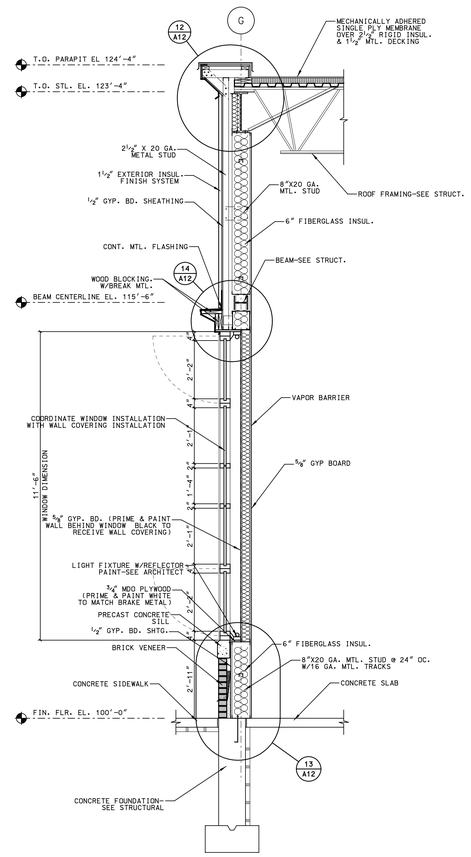

C A1 WALL SECTION ½" = 1'-0"

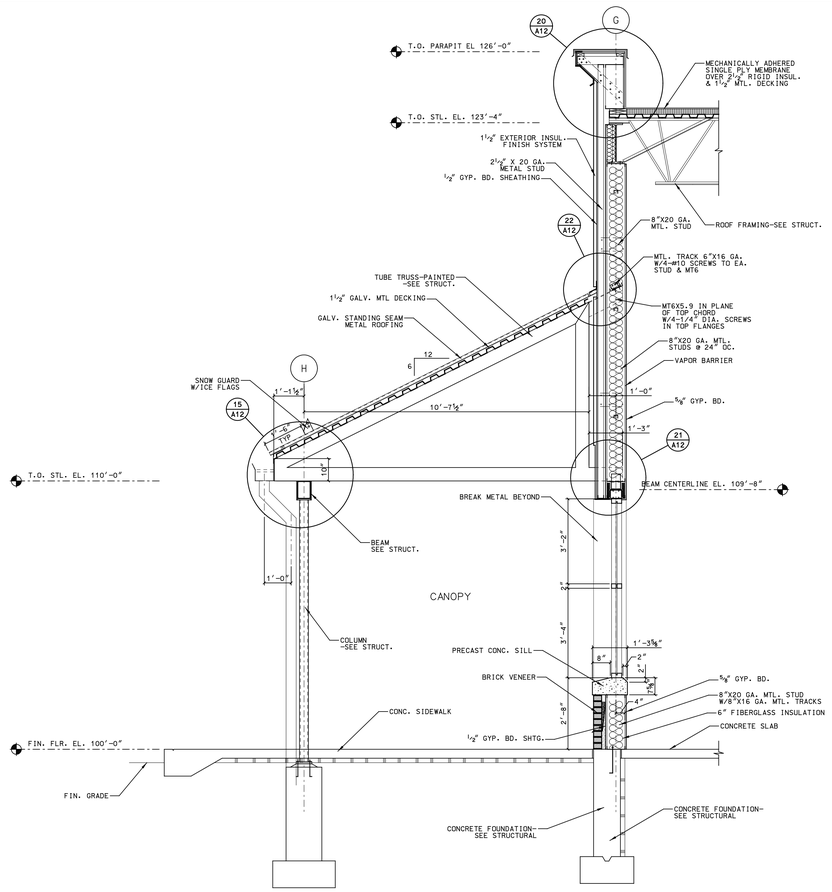

D A1 WALL SECTION ½" = 1'-0"

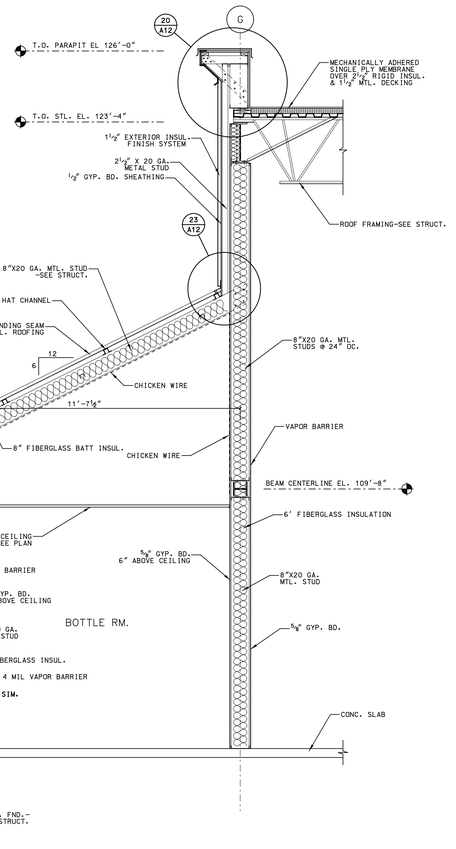

E A1 WALL SECTION ½" = 1'-0"

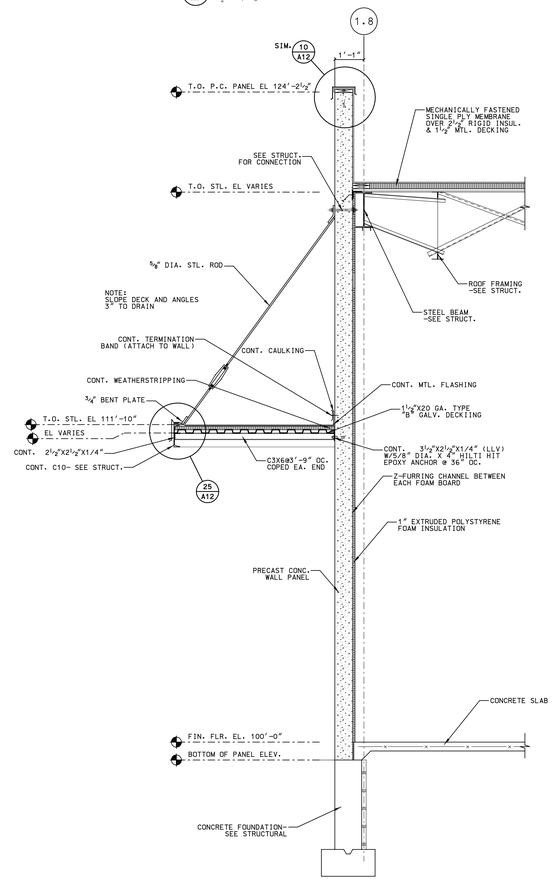

F A1 WALL SECTION ½" = 1'-0"

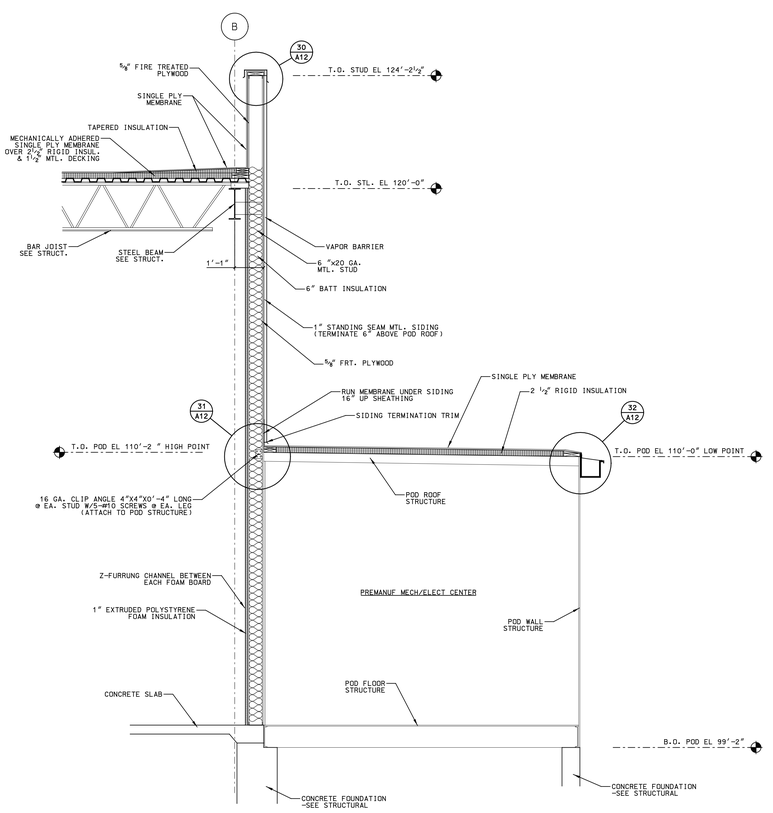

G A1 WALL SECTION ½" = 1'-0"

Hannaford Bros. Co.
PO Box 1000
Portland, ME 04104
(207) 883-2911
Engineering Design Services

NO	REVISIONS	BY	DATE
D	ISSUED FOR CONSTRUCTION	BCM	8/30/04

PROJECT TITLE
Hannaford
Riverside Street
Portland, Maine

SHEET TITLE
WALL SECTIONS

scale	1/2" = 1'-0"
design	K.ST.PIERRE
drawn	K.ST.PIERRE
checked	Dept
proj mgr	BCM
date	AUGUST, 2004

© 2004 Hannaford Bros Co

SHEET
A6
proj no. PRSSA

08/31/2004 08:12:25 AM
J:\projects\hannaford\riverside\2004\graphics\wallsect.dgn
MODEL NAME: Default